



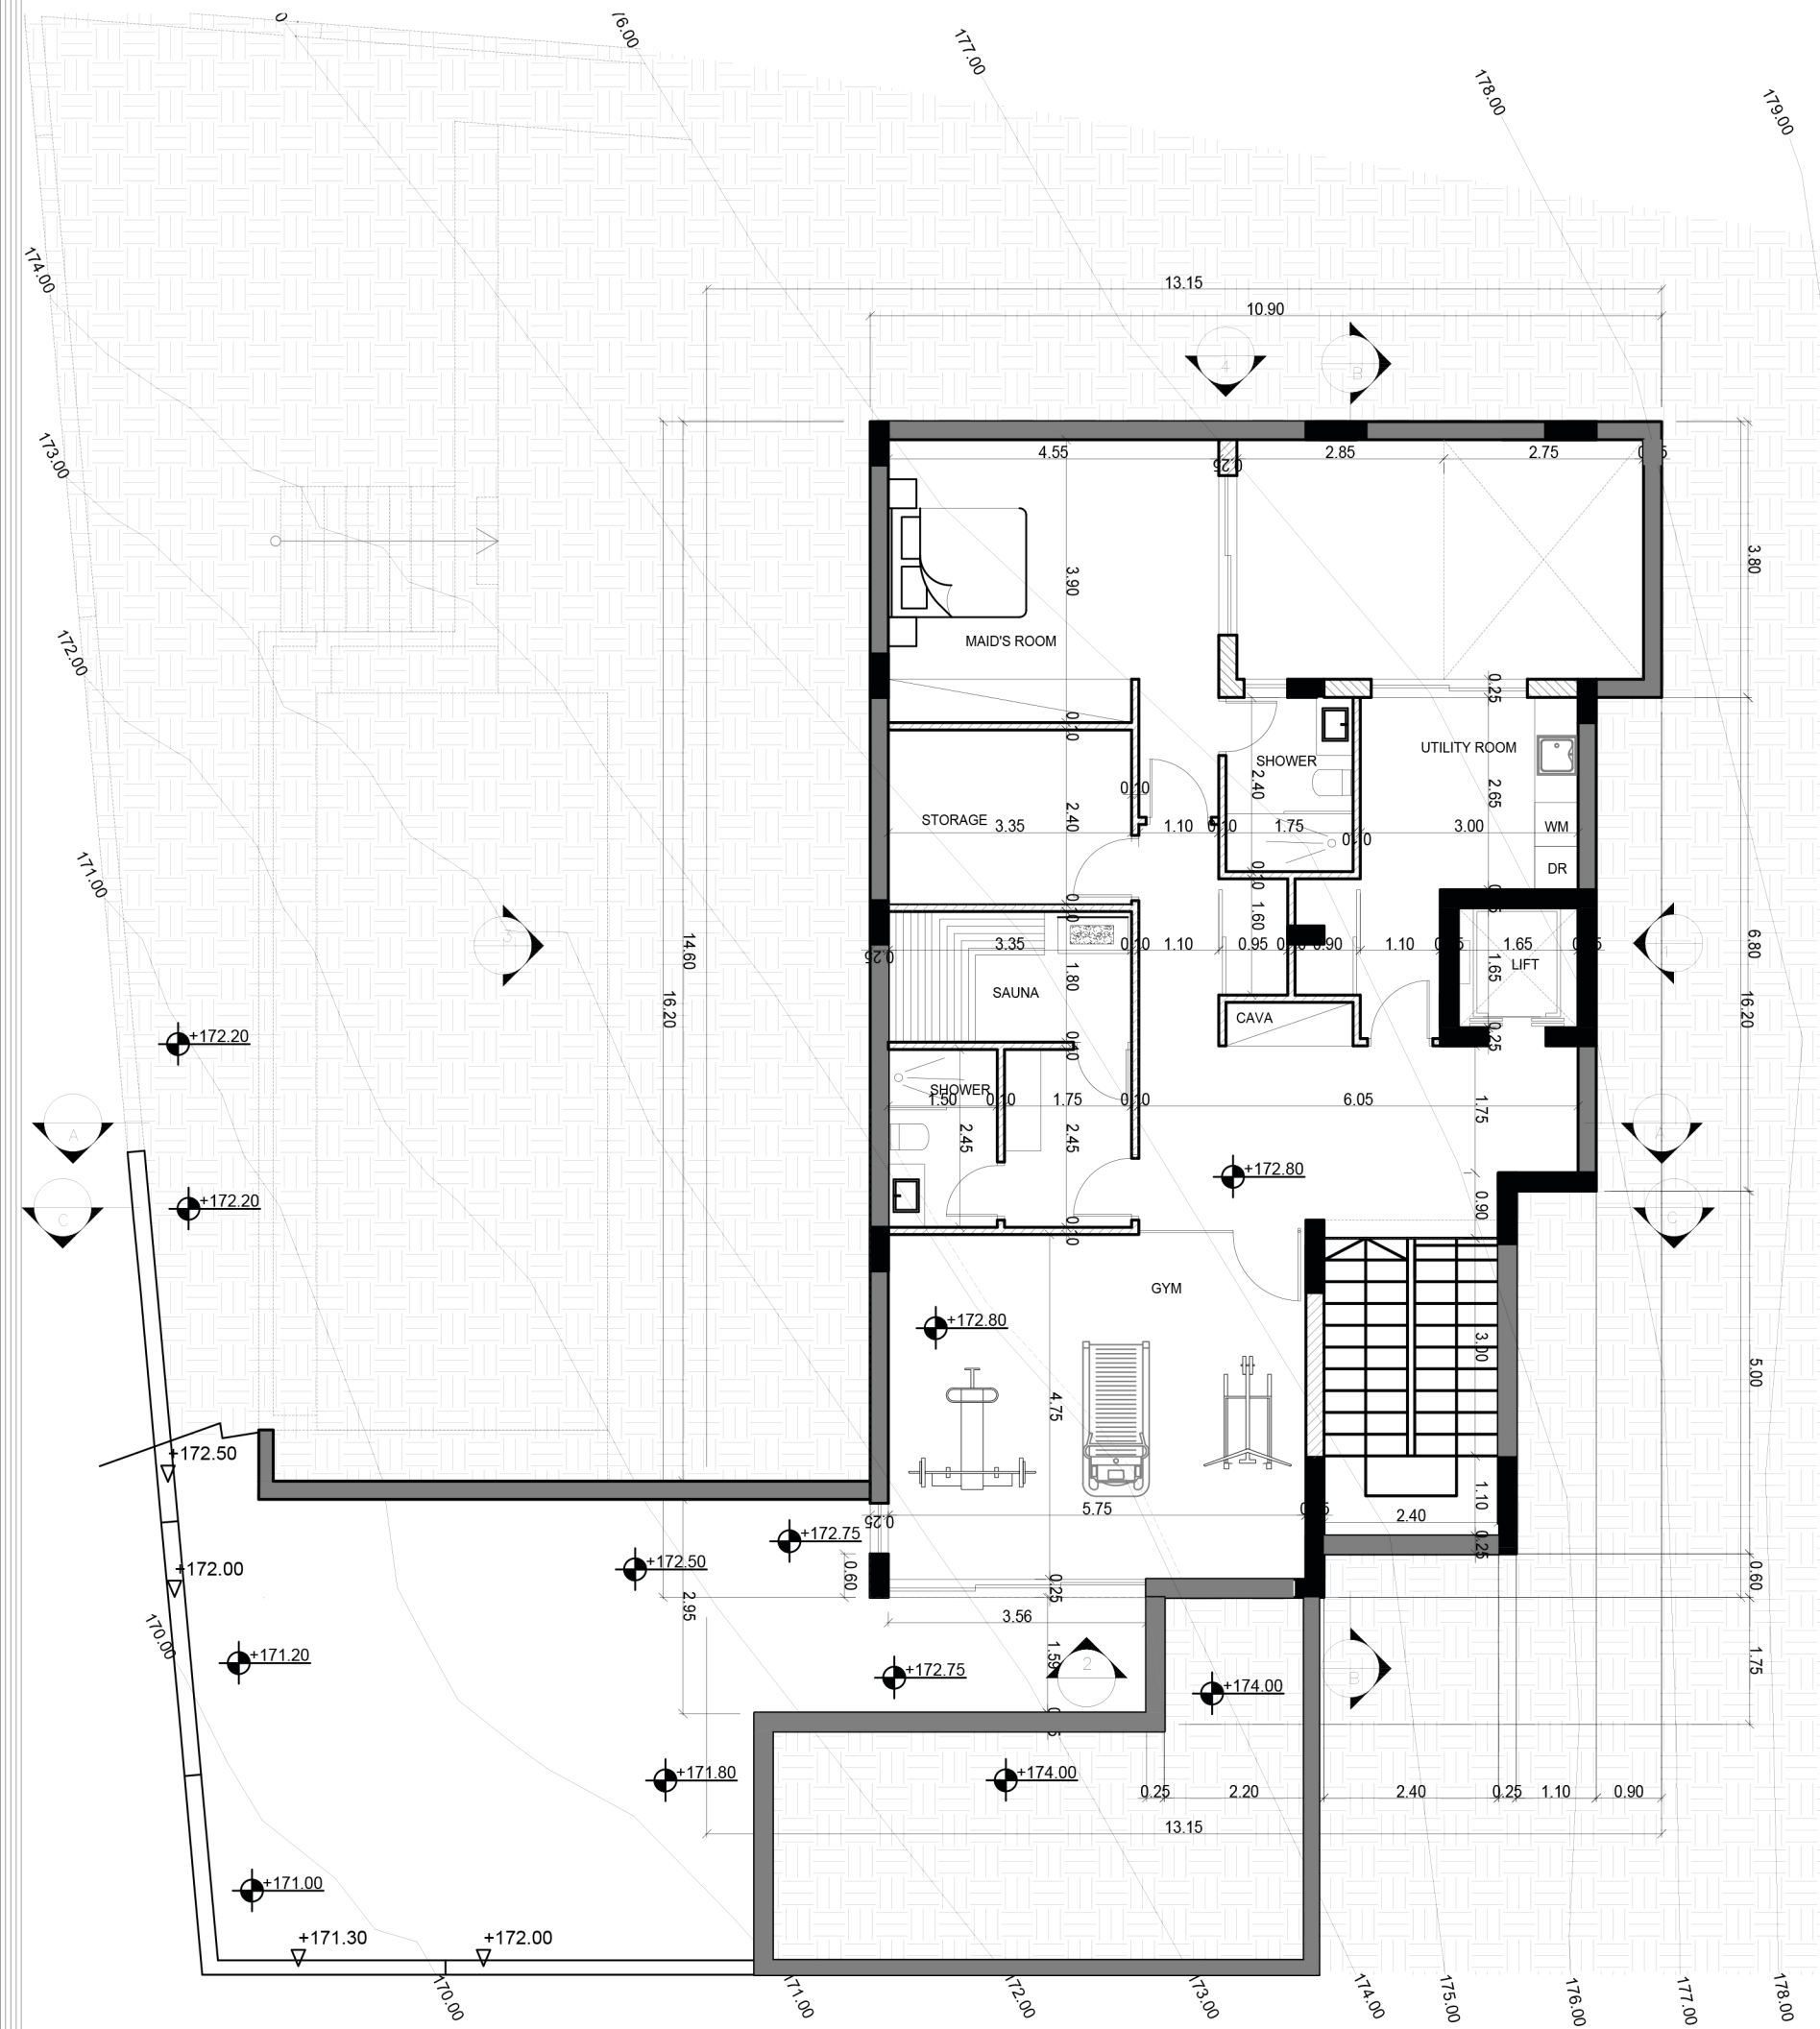

ΚΑΤΟΨΗ ΥΠΟΓΕΙΟΥ
SCALE 1:100

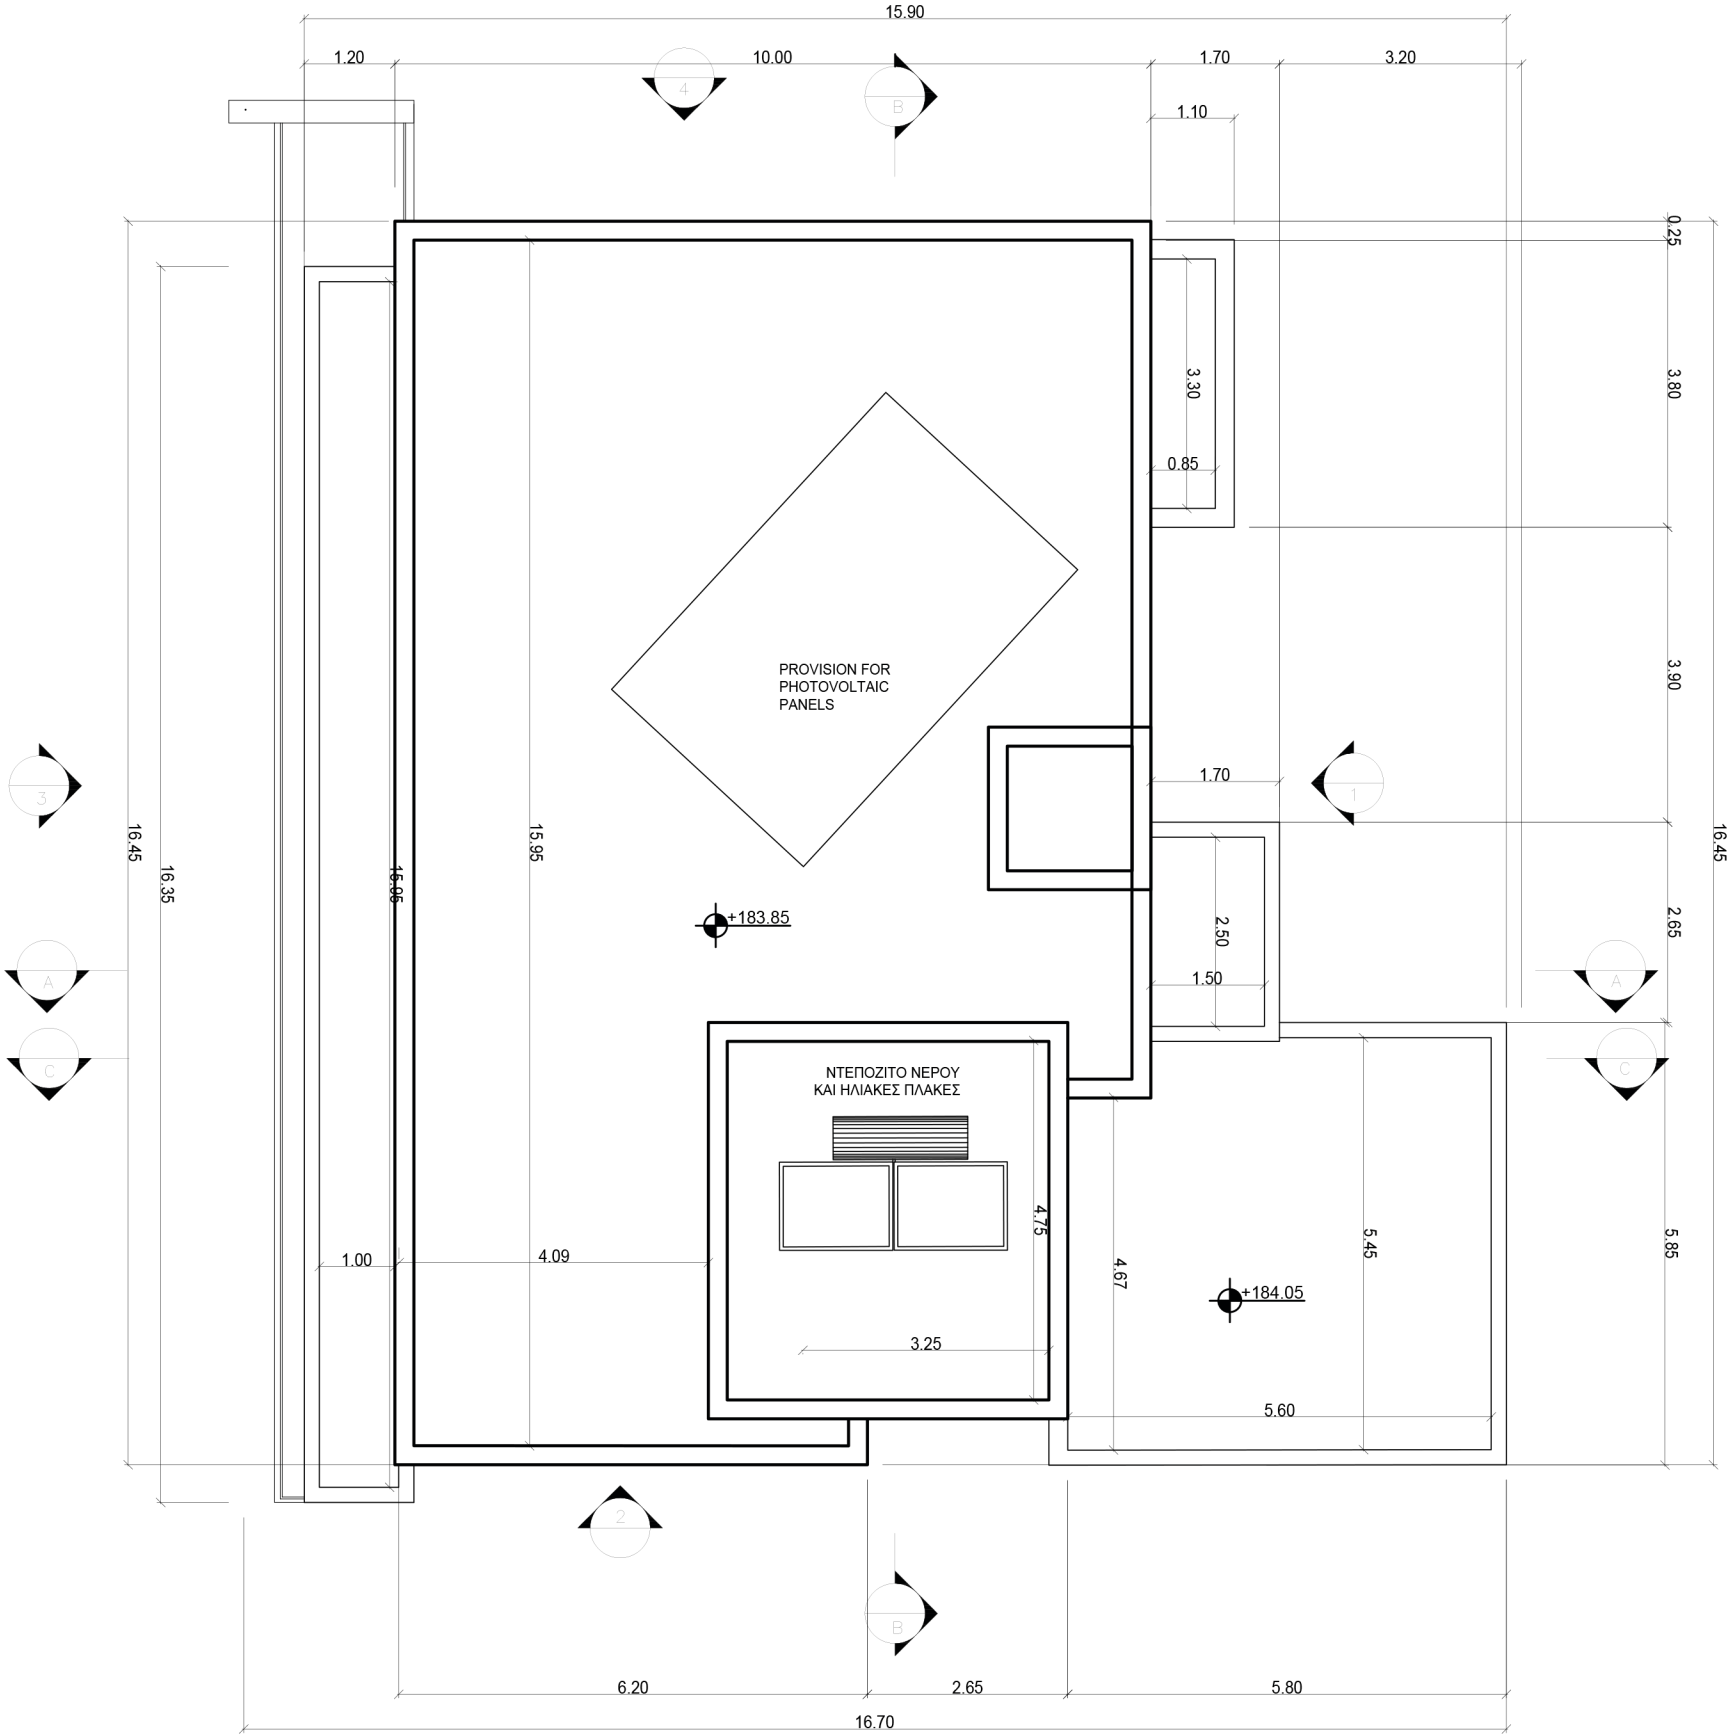


ΚΑΤΟΨΗ ΟΡΟΦΗΣ
SCALE 1:100


Rev. 1.4




Project: THE VIEW PHASE B - PLOT 3		
Location: LIMASSOL - MESA GEITONIA		
Type : 4 Bedroom Villa	Job No: 1581	
Title: ΚΑΤΟΨΗ ΥΠΟΓΕΙΟΥ ΚΑΤΟΨΗ ΟΡΟΦΗΣ	Sheet No A3	Scale 1:100 (cm) A2

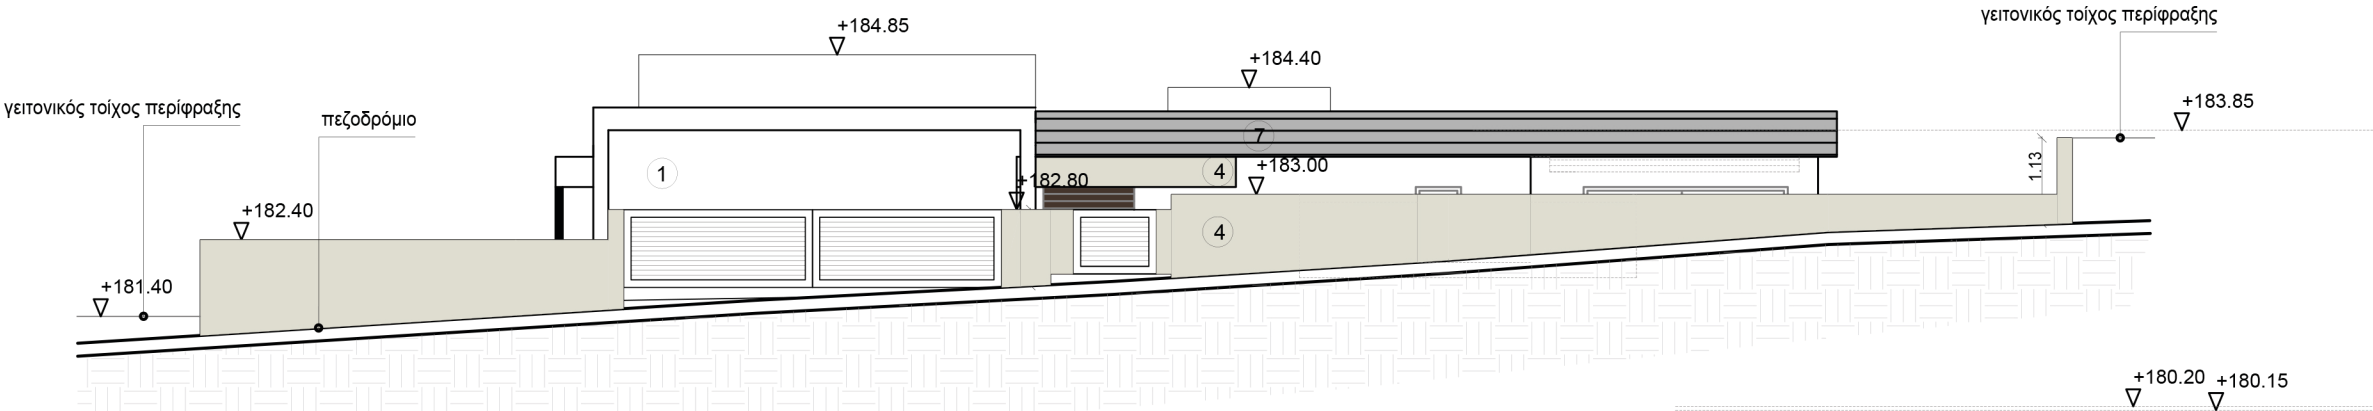

ΟΨΗ 1A
SCALE 1:100

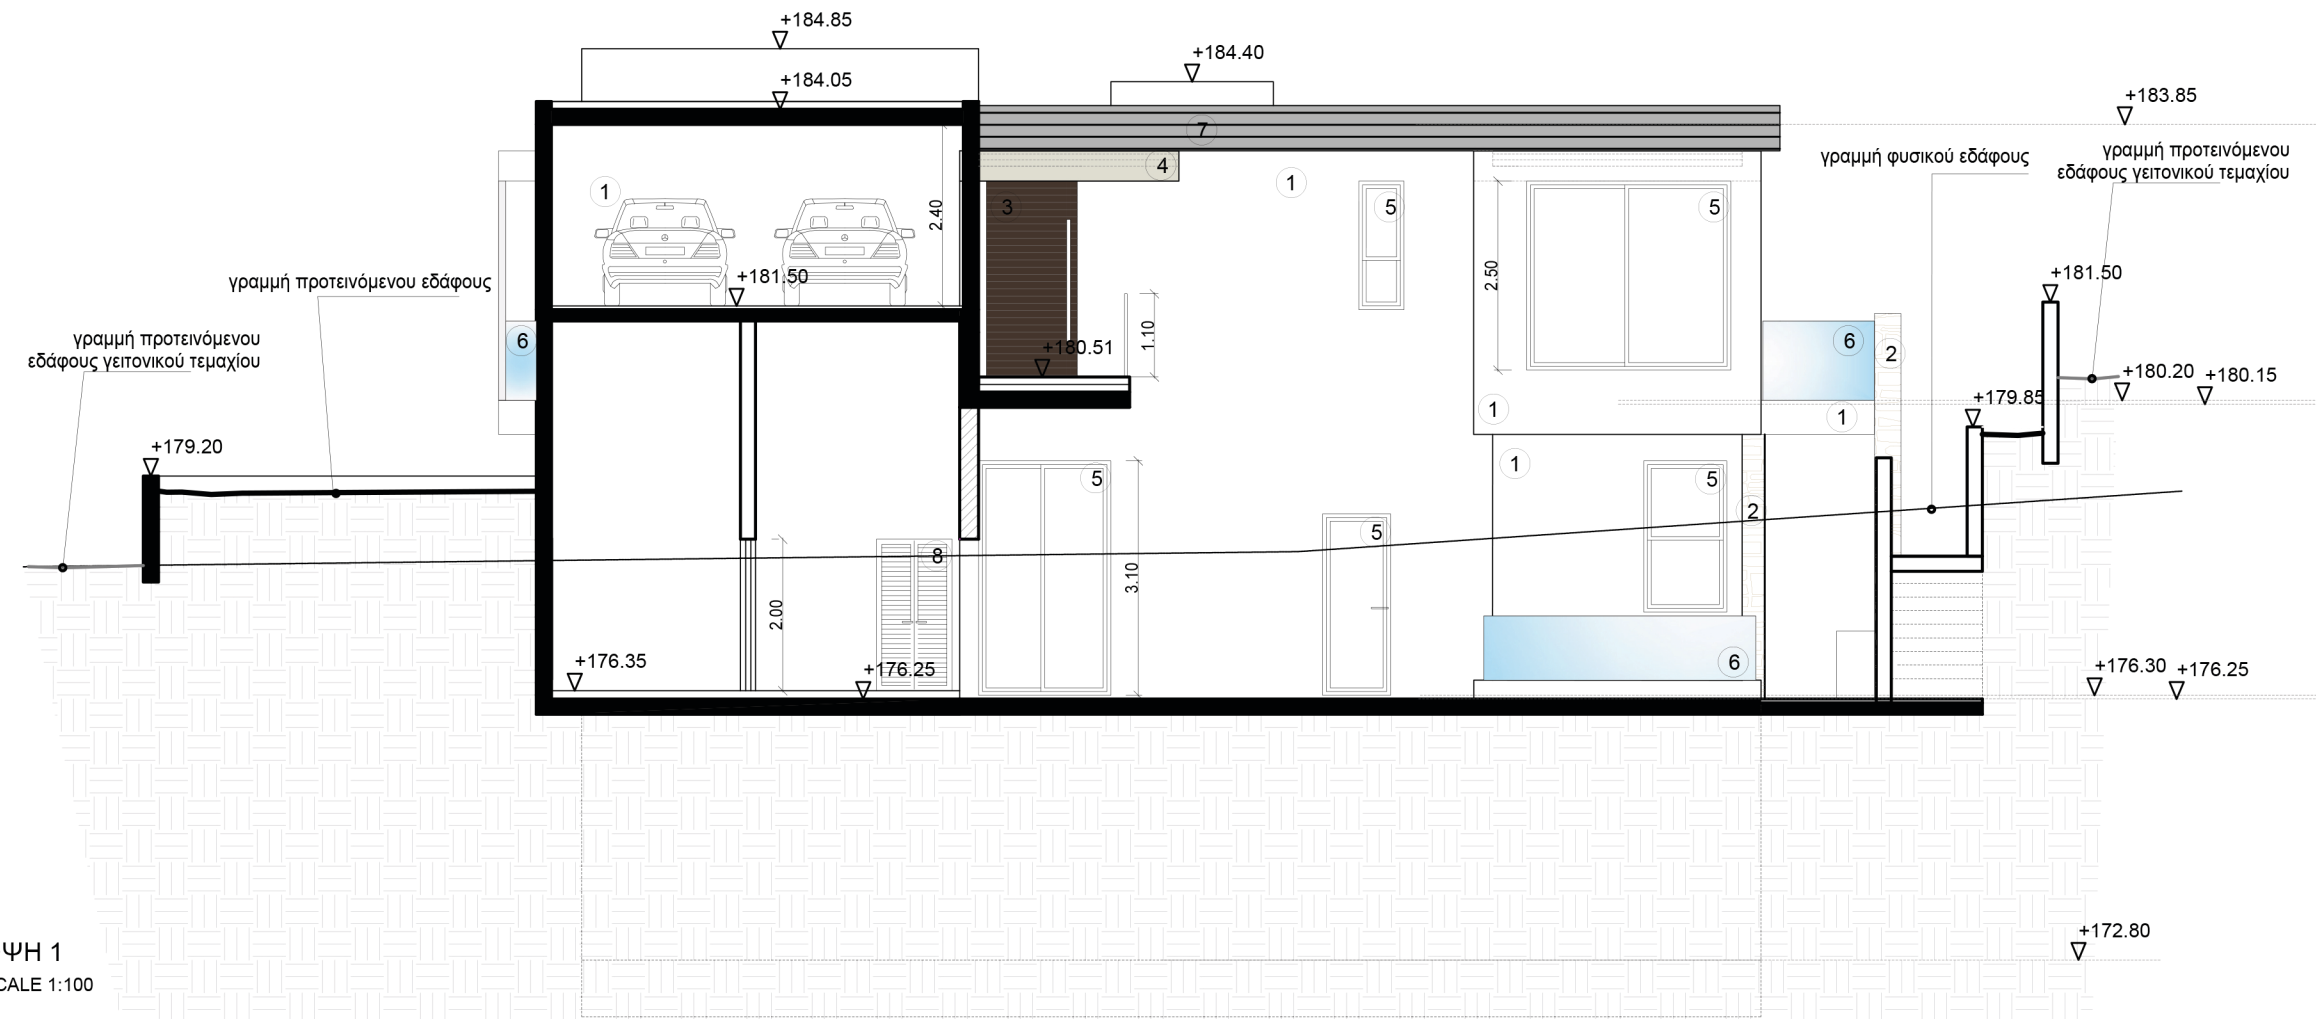


ΟΨΗ 1
SCALE 1:100

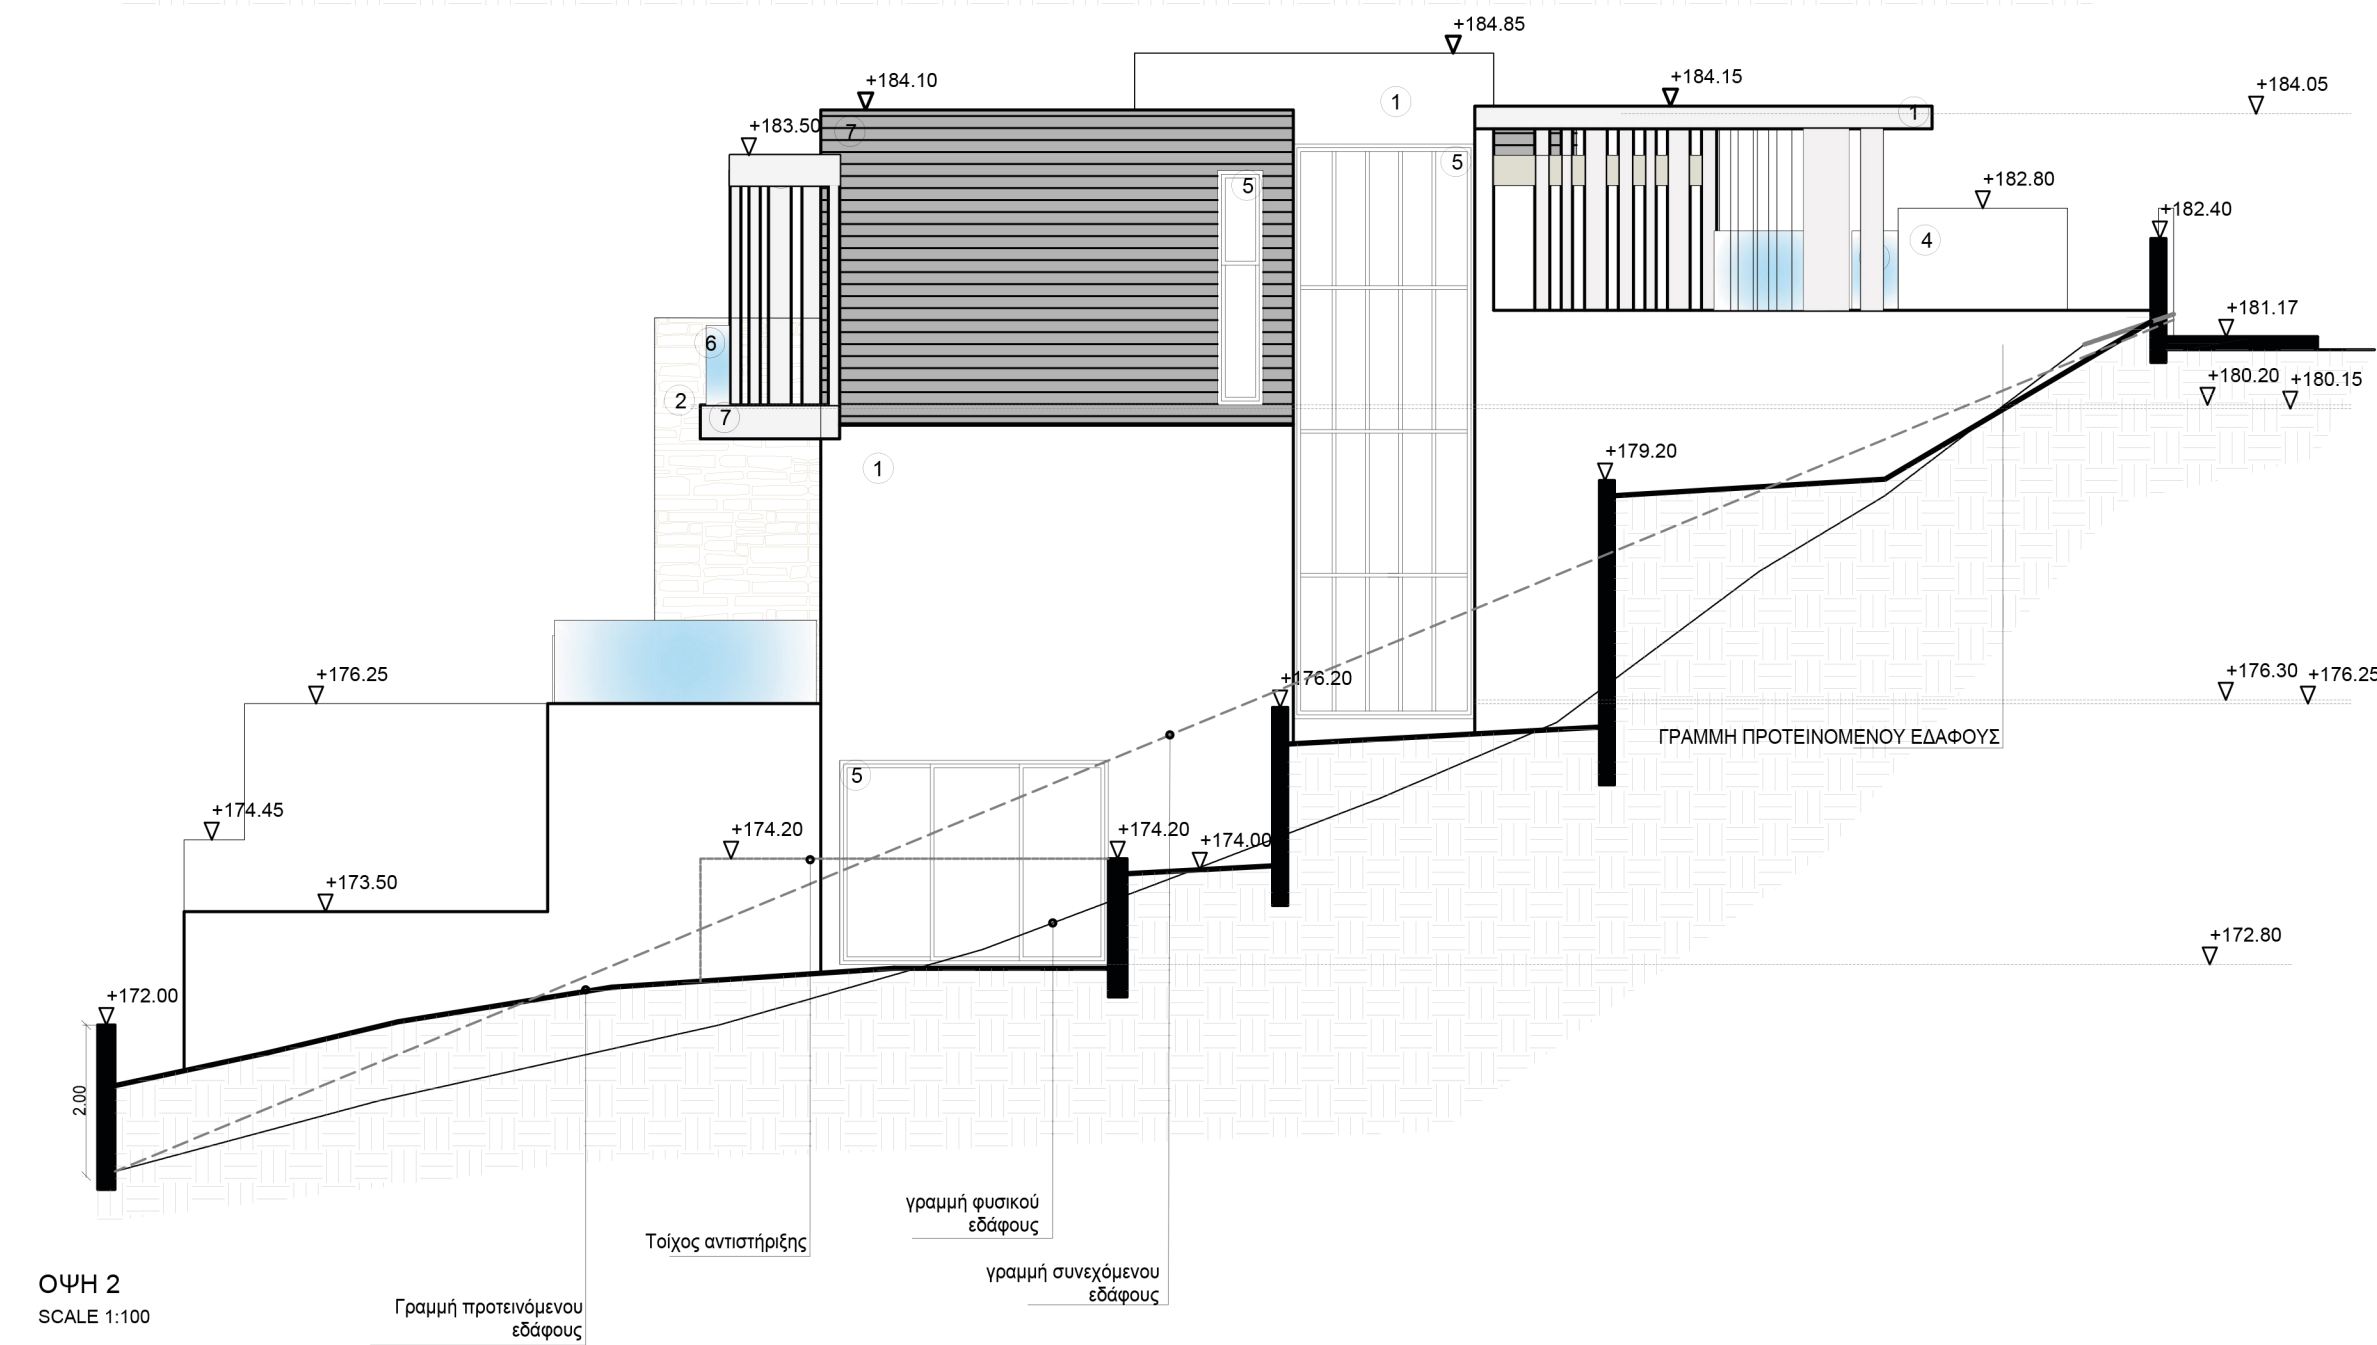


ΟΨΗ 2
SCALE 1:100

Rev. 1.3


Project: THE VIEW PHASE B - PLOT 3		
Location: LIMASSOL - MESA GEITONIA		
Type : 4 Bedroom Villa	Job No: 1581	
Title: ΟΨΕΙΣ 1-2	Sheet No A4	Scale 1:100 (cm) ©A2

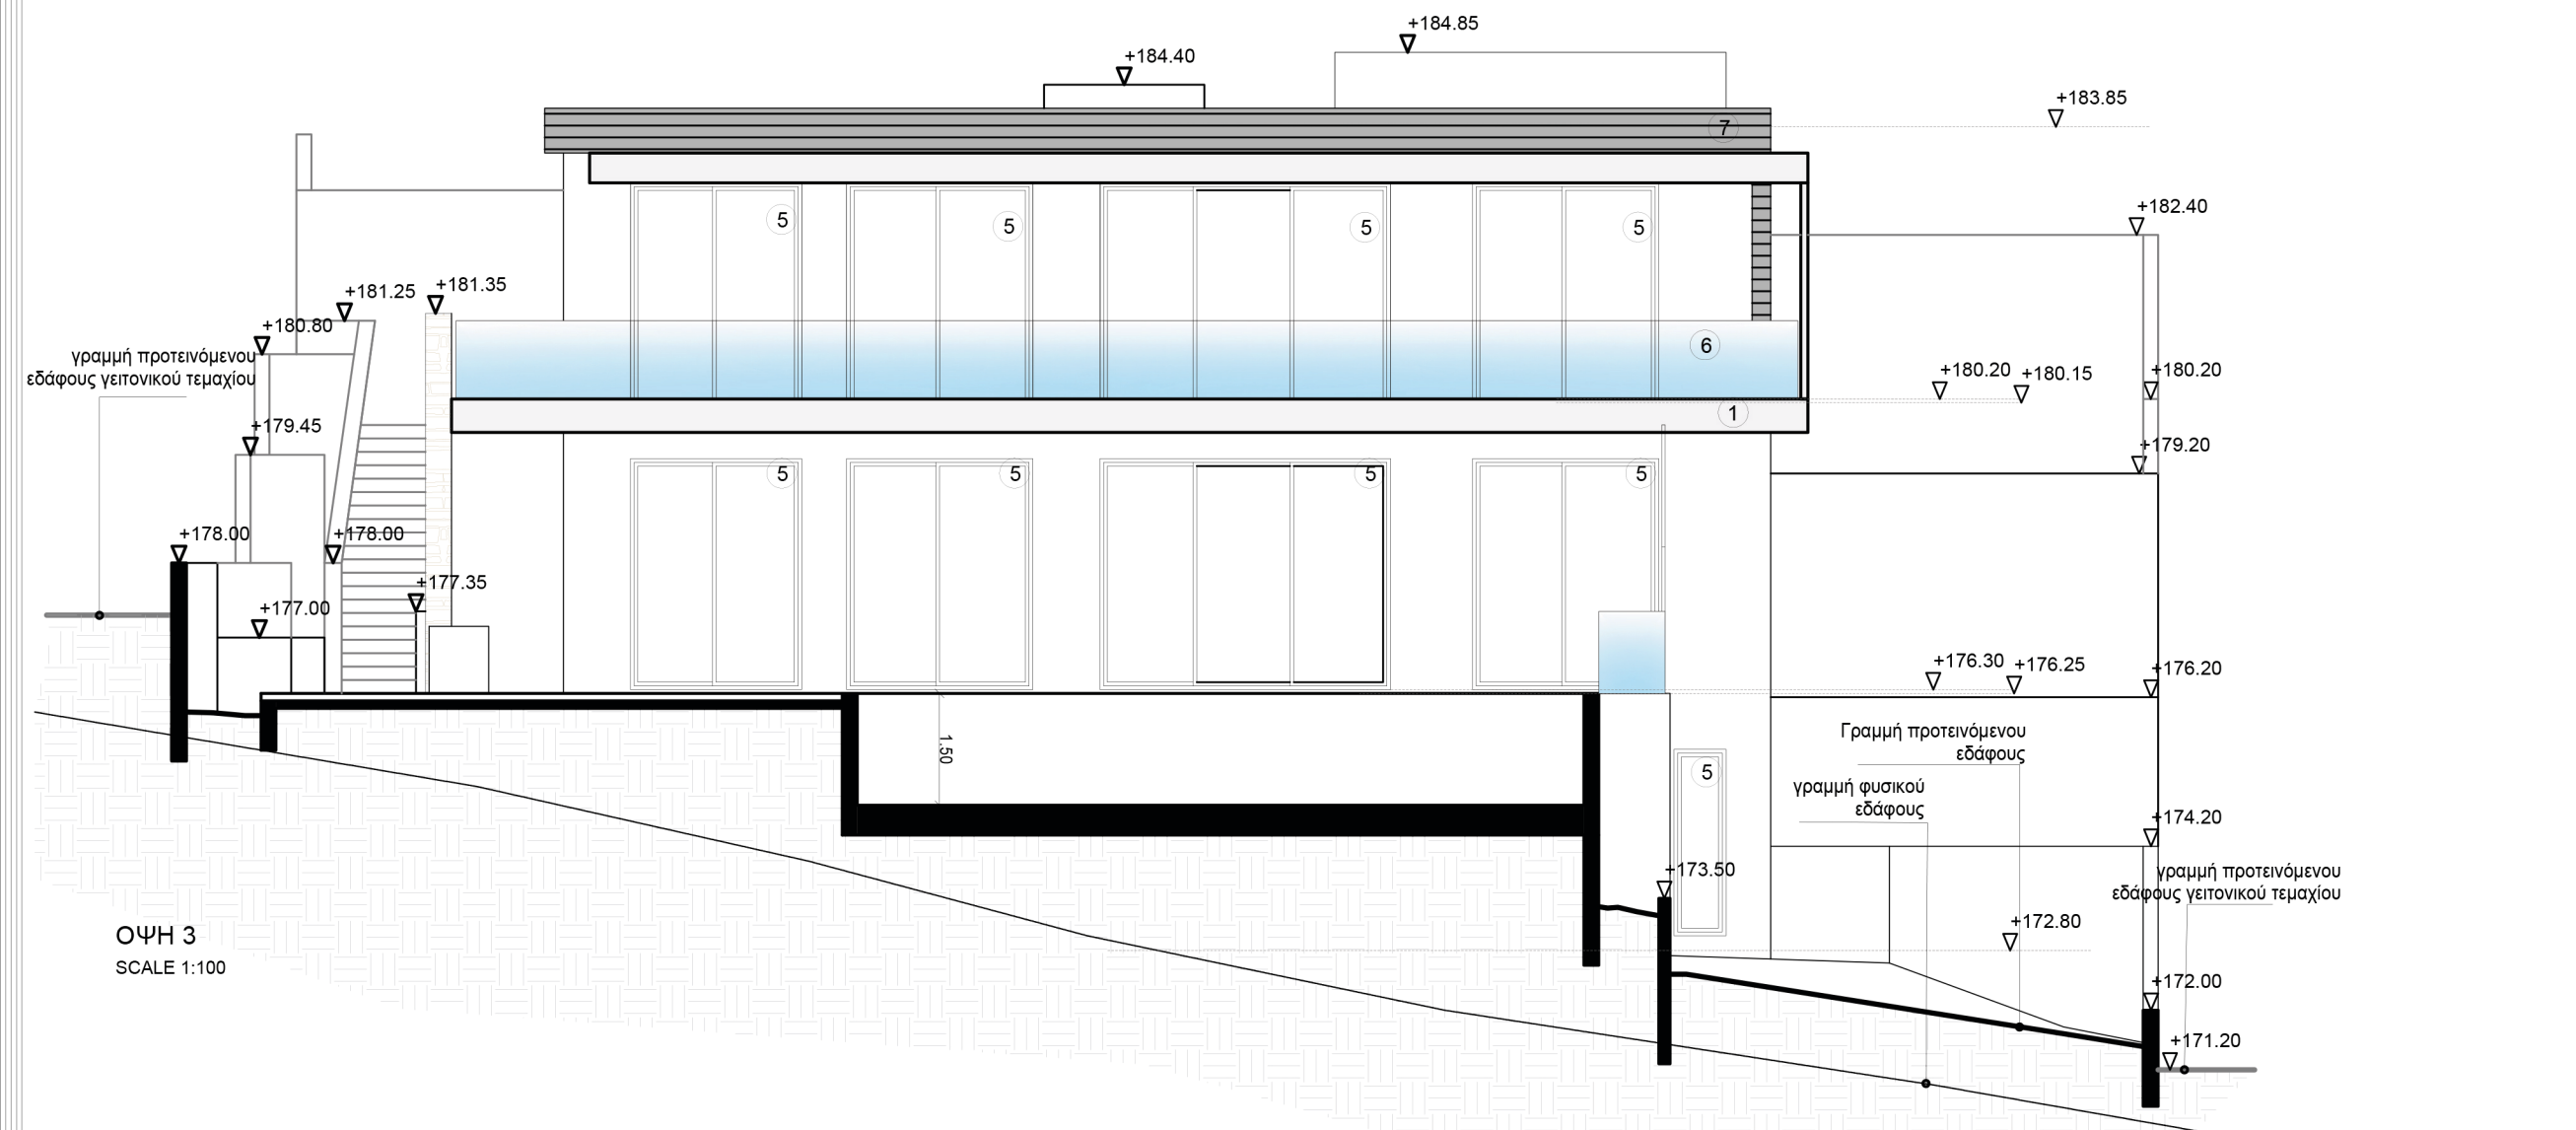

ΟΨΗ 3
SCALE 1:100

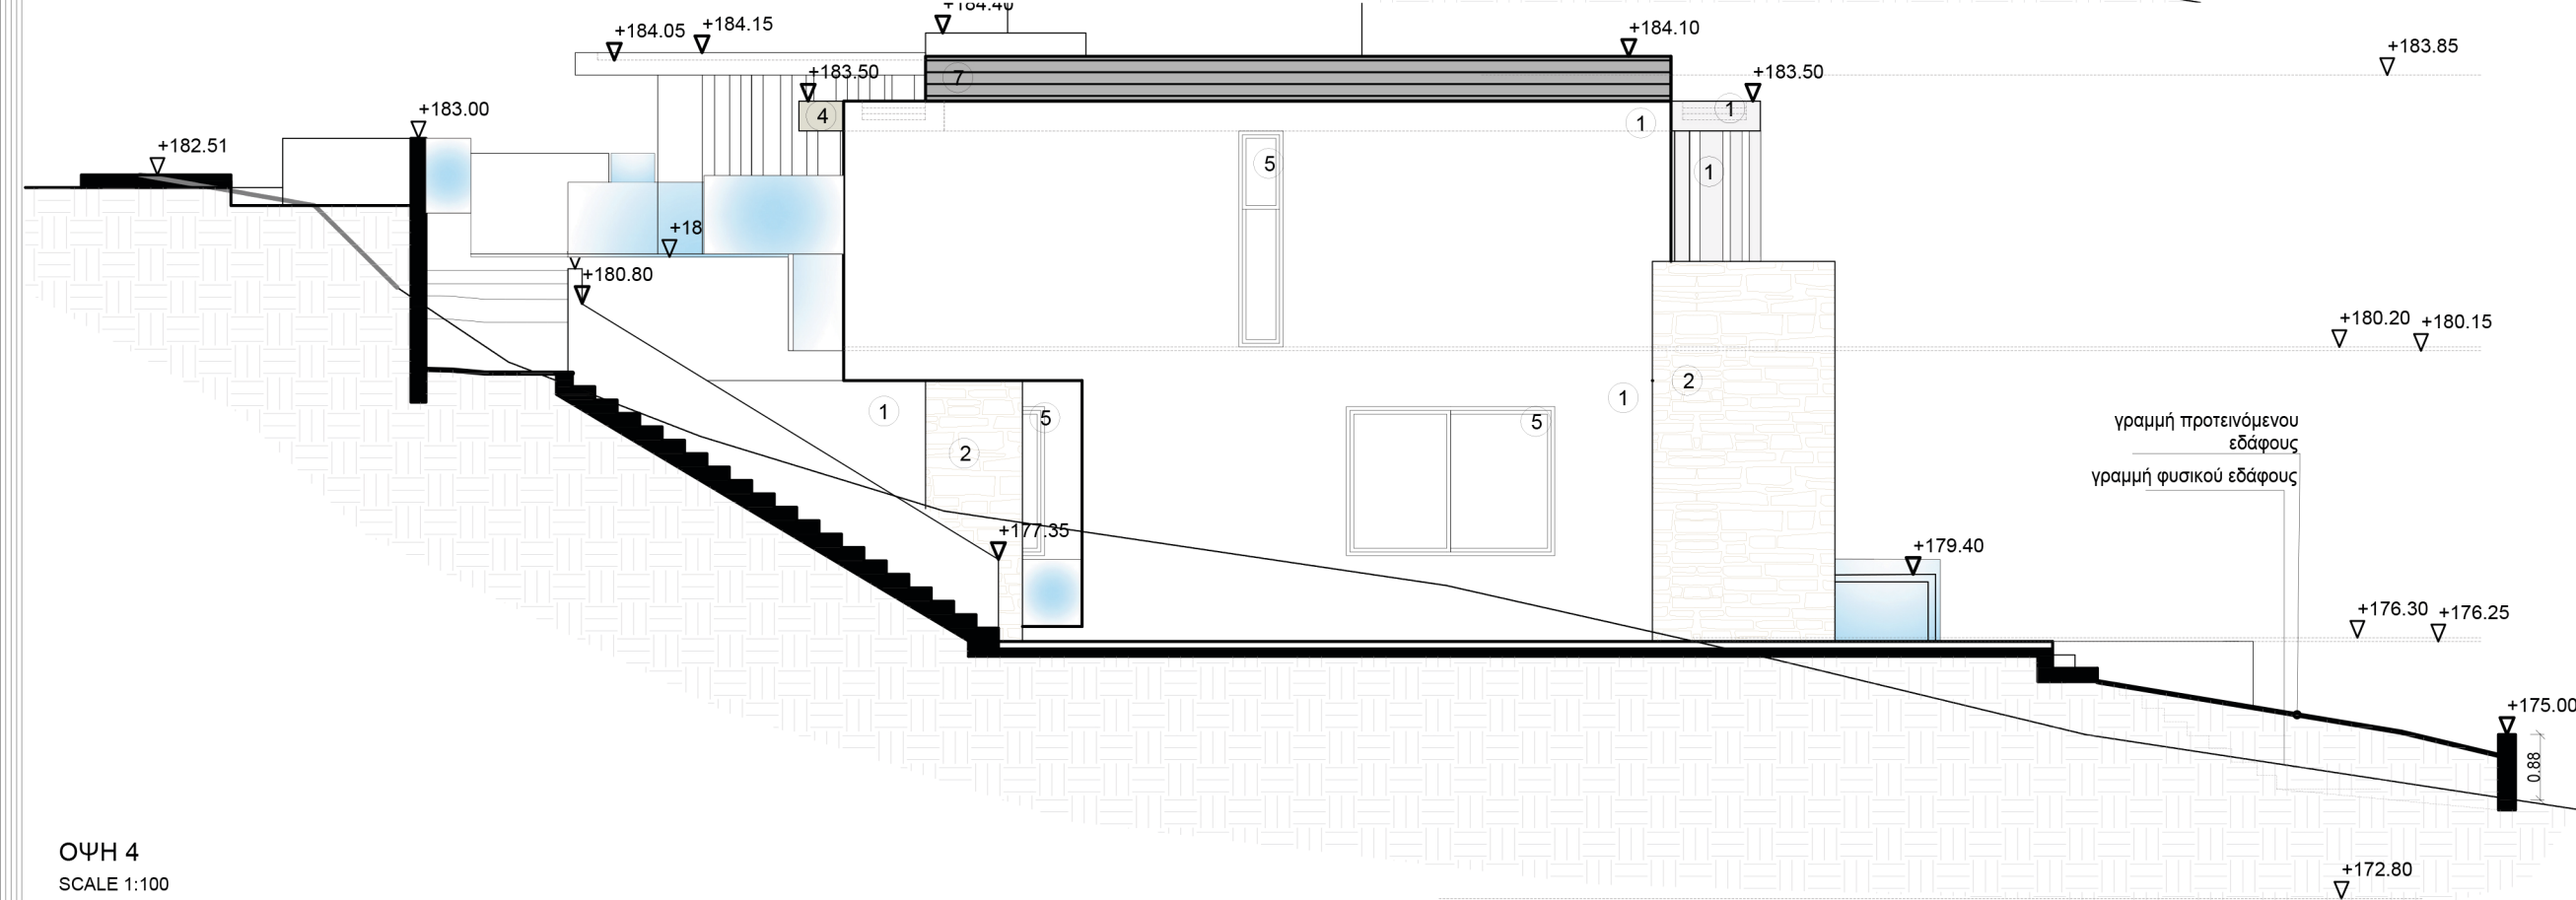


ΟΨΗ 4
SCALE 1:100

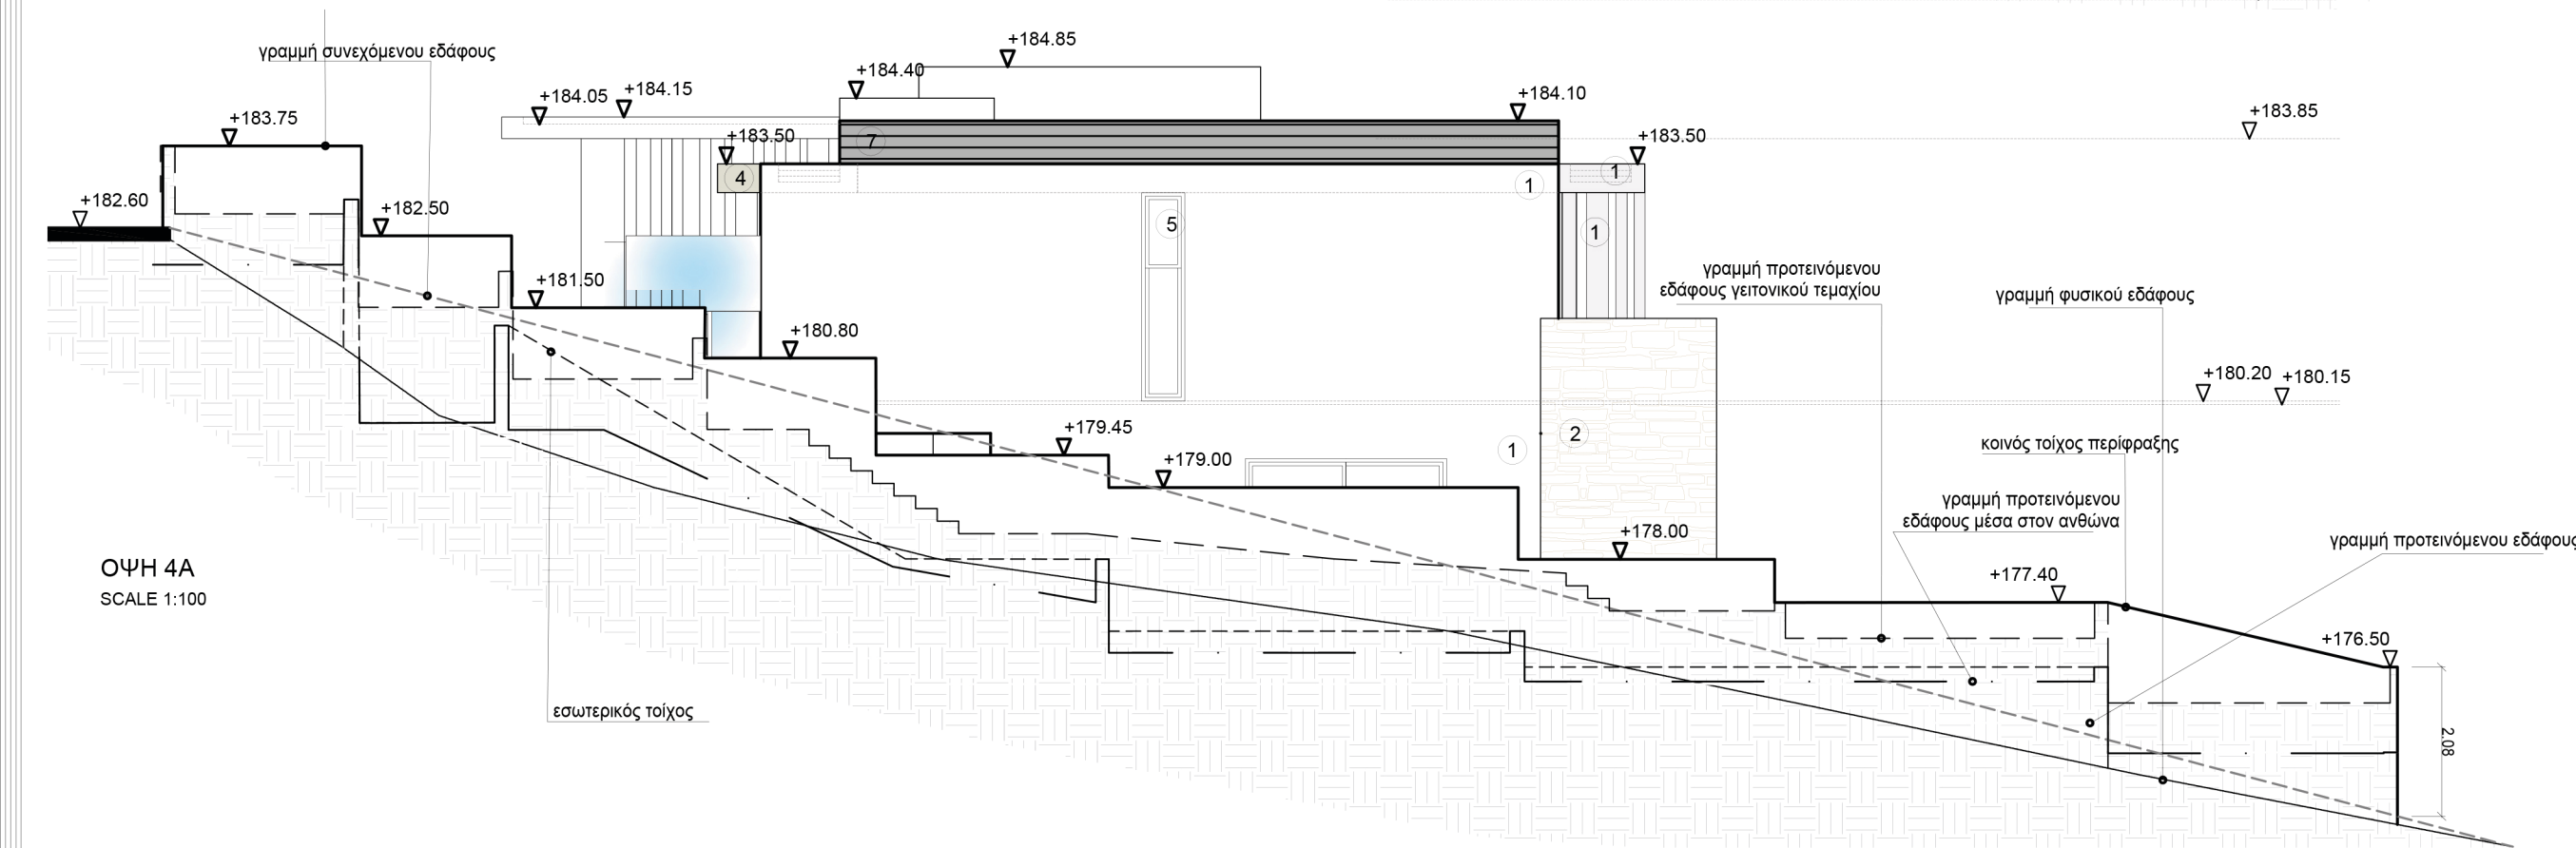

ΟΨΗ 4A
SCALE 1:100

Rev. 1.3


Project: THE VIEW PHASE B - PLOT 3			
Location: LIMASSOL - MESA GEITONIA			
Type : 4 Bedroom Villa		Job No: 1581	
Title: ΟΨΕΙΣ 3-4	Sheet No A5	Scale 1:100 (cm) A2	

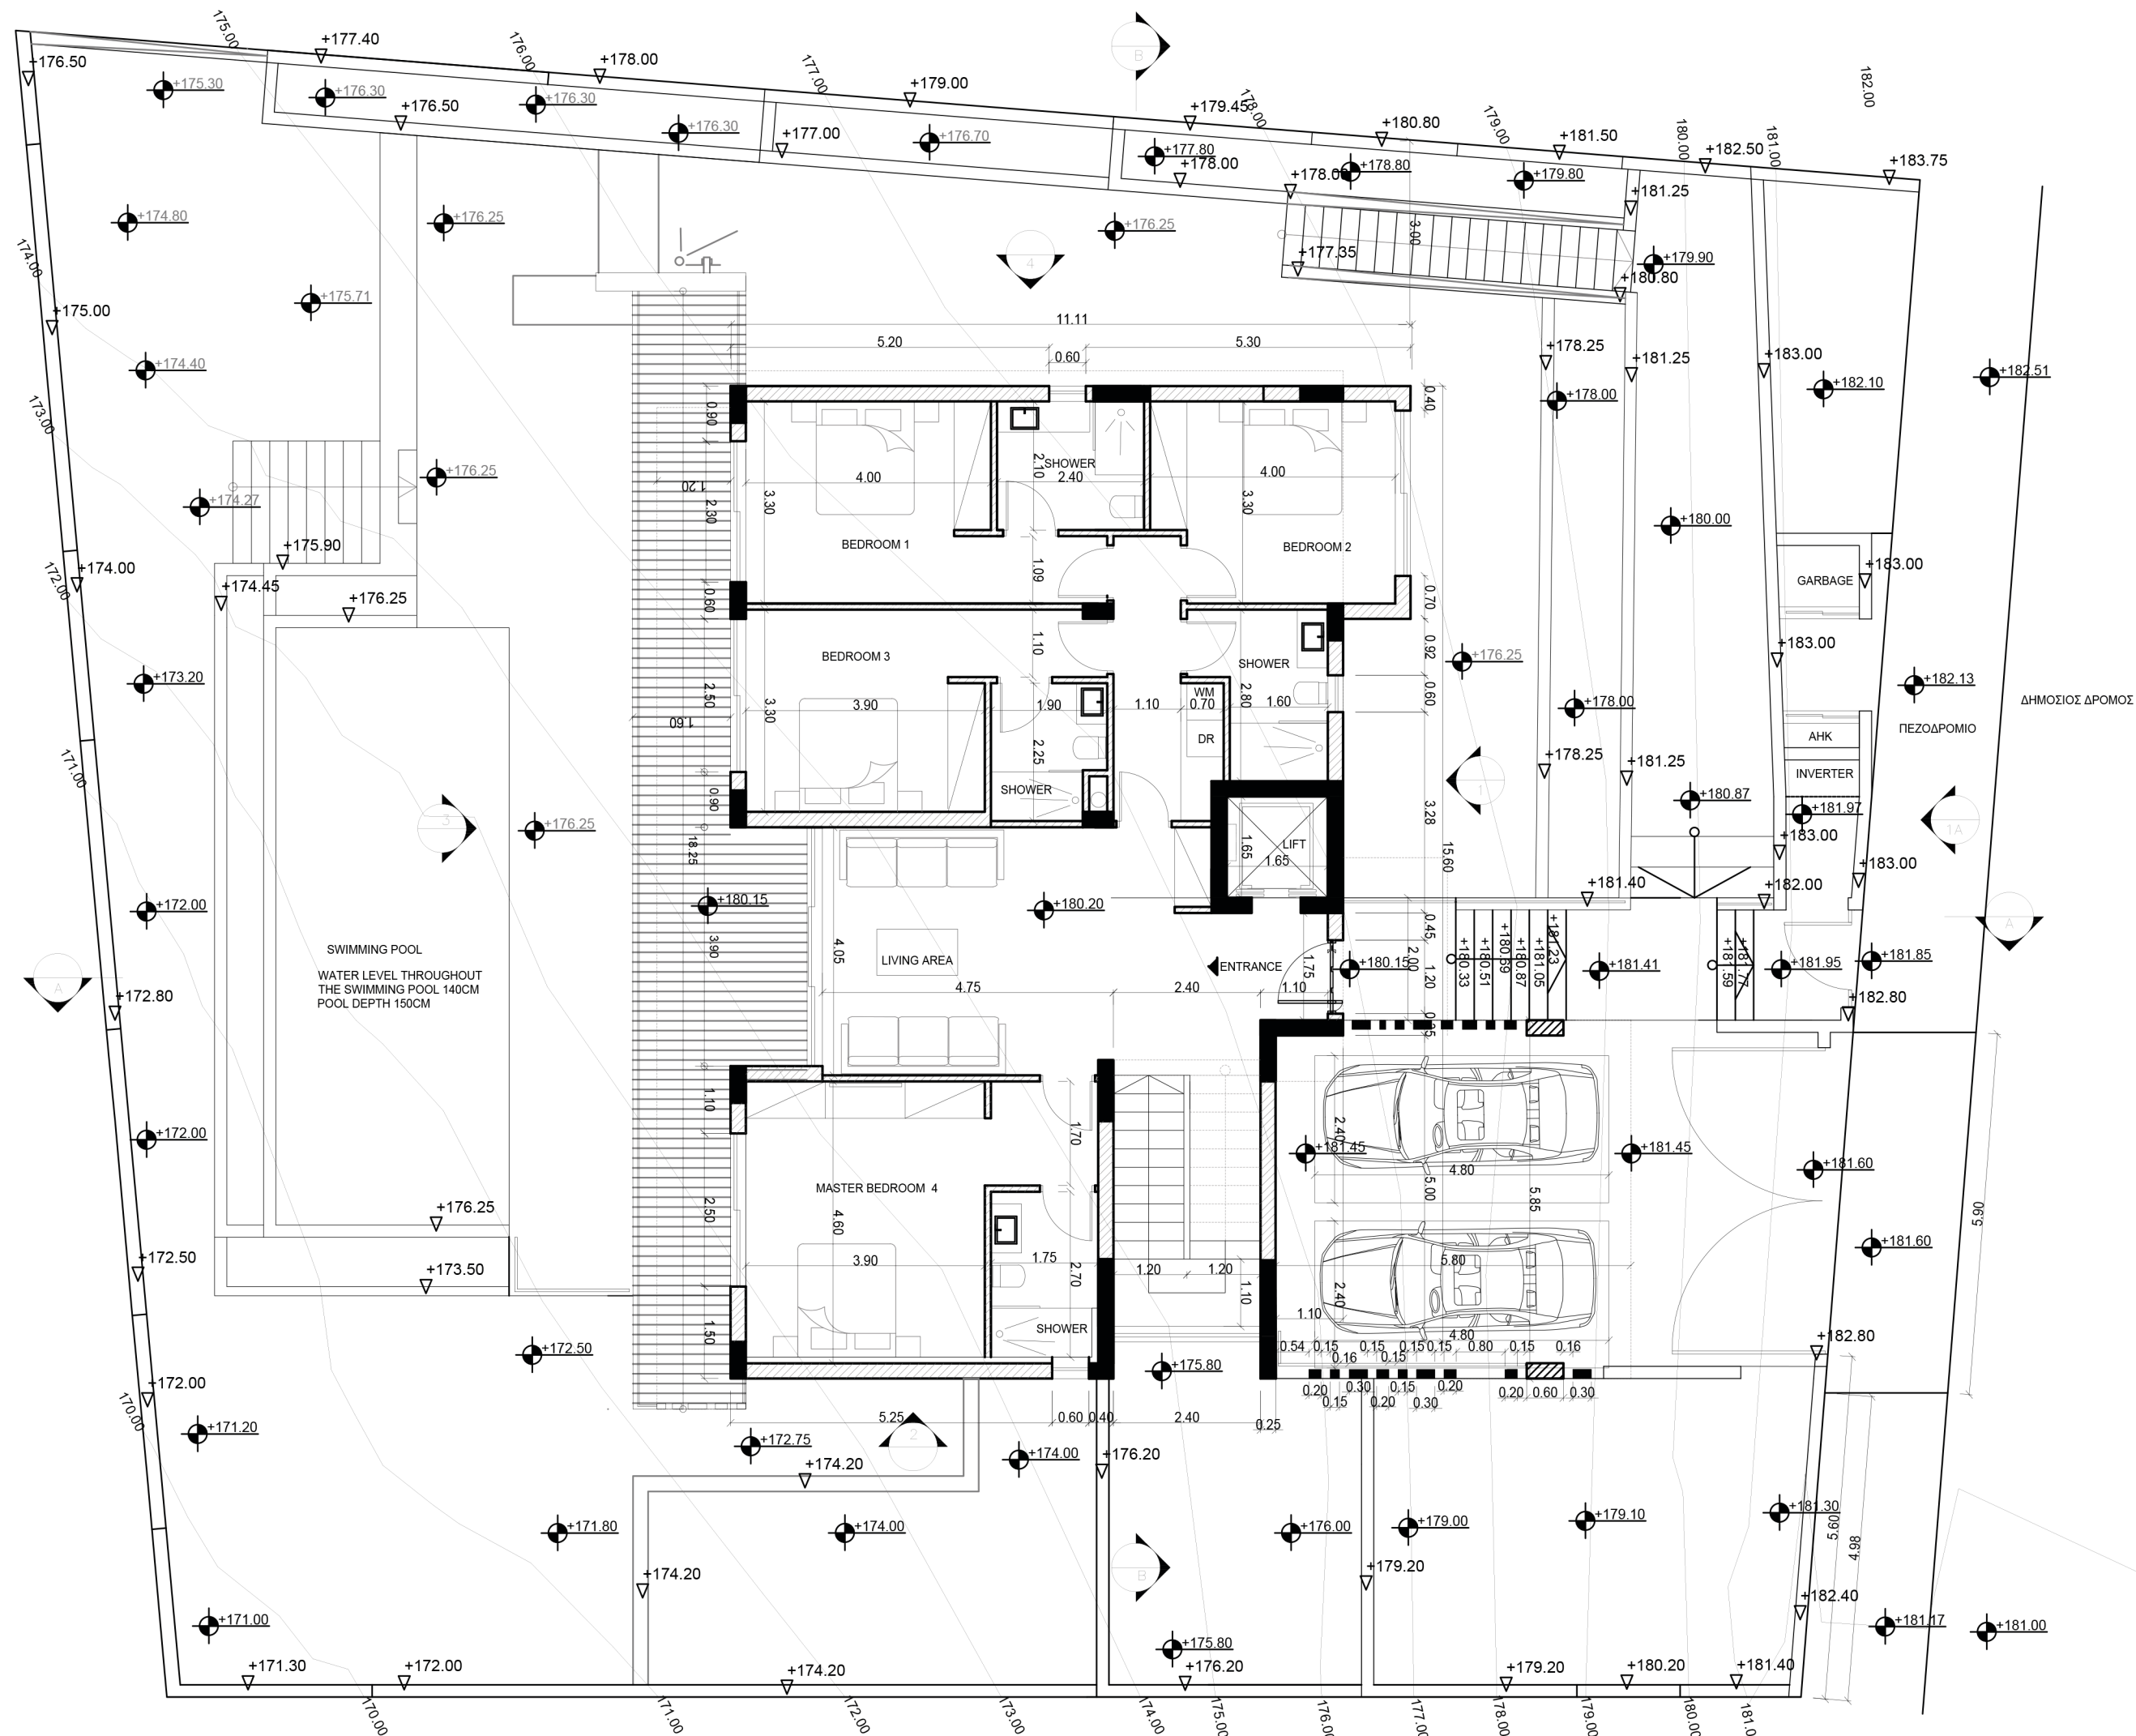

Rev. 1.3





Project: THE VIEW PHASE B - PLOT 3		
Location: LIMASSOL - MESA GEITONIA		
Type : 4 Bedroom Villa	Job No: 1581	
Title: ΚΑΤΟΨΗ ΟΡΟΦΟΥ SITE PLAN	Sheet No A1	Scale 1:100 (cm) A2

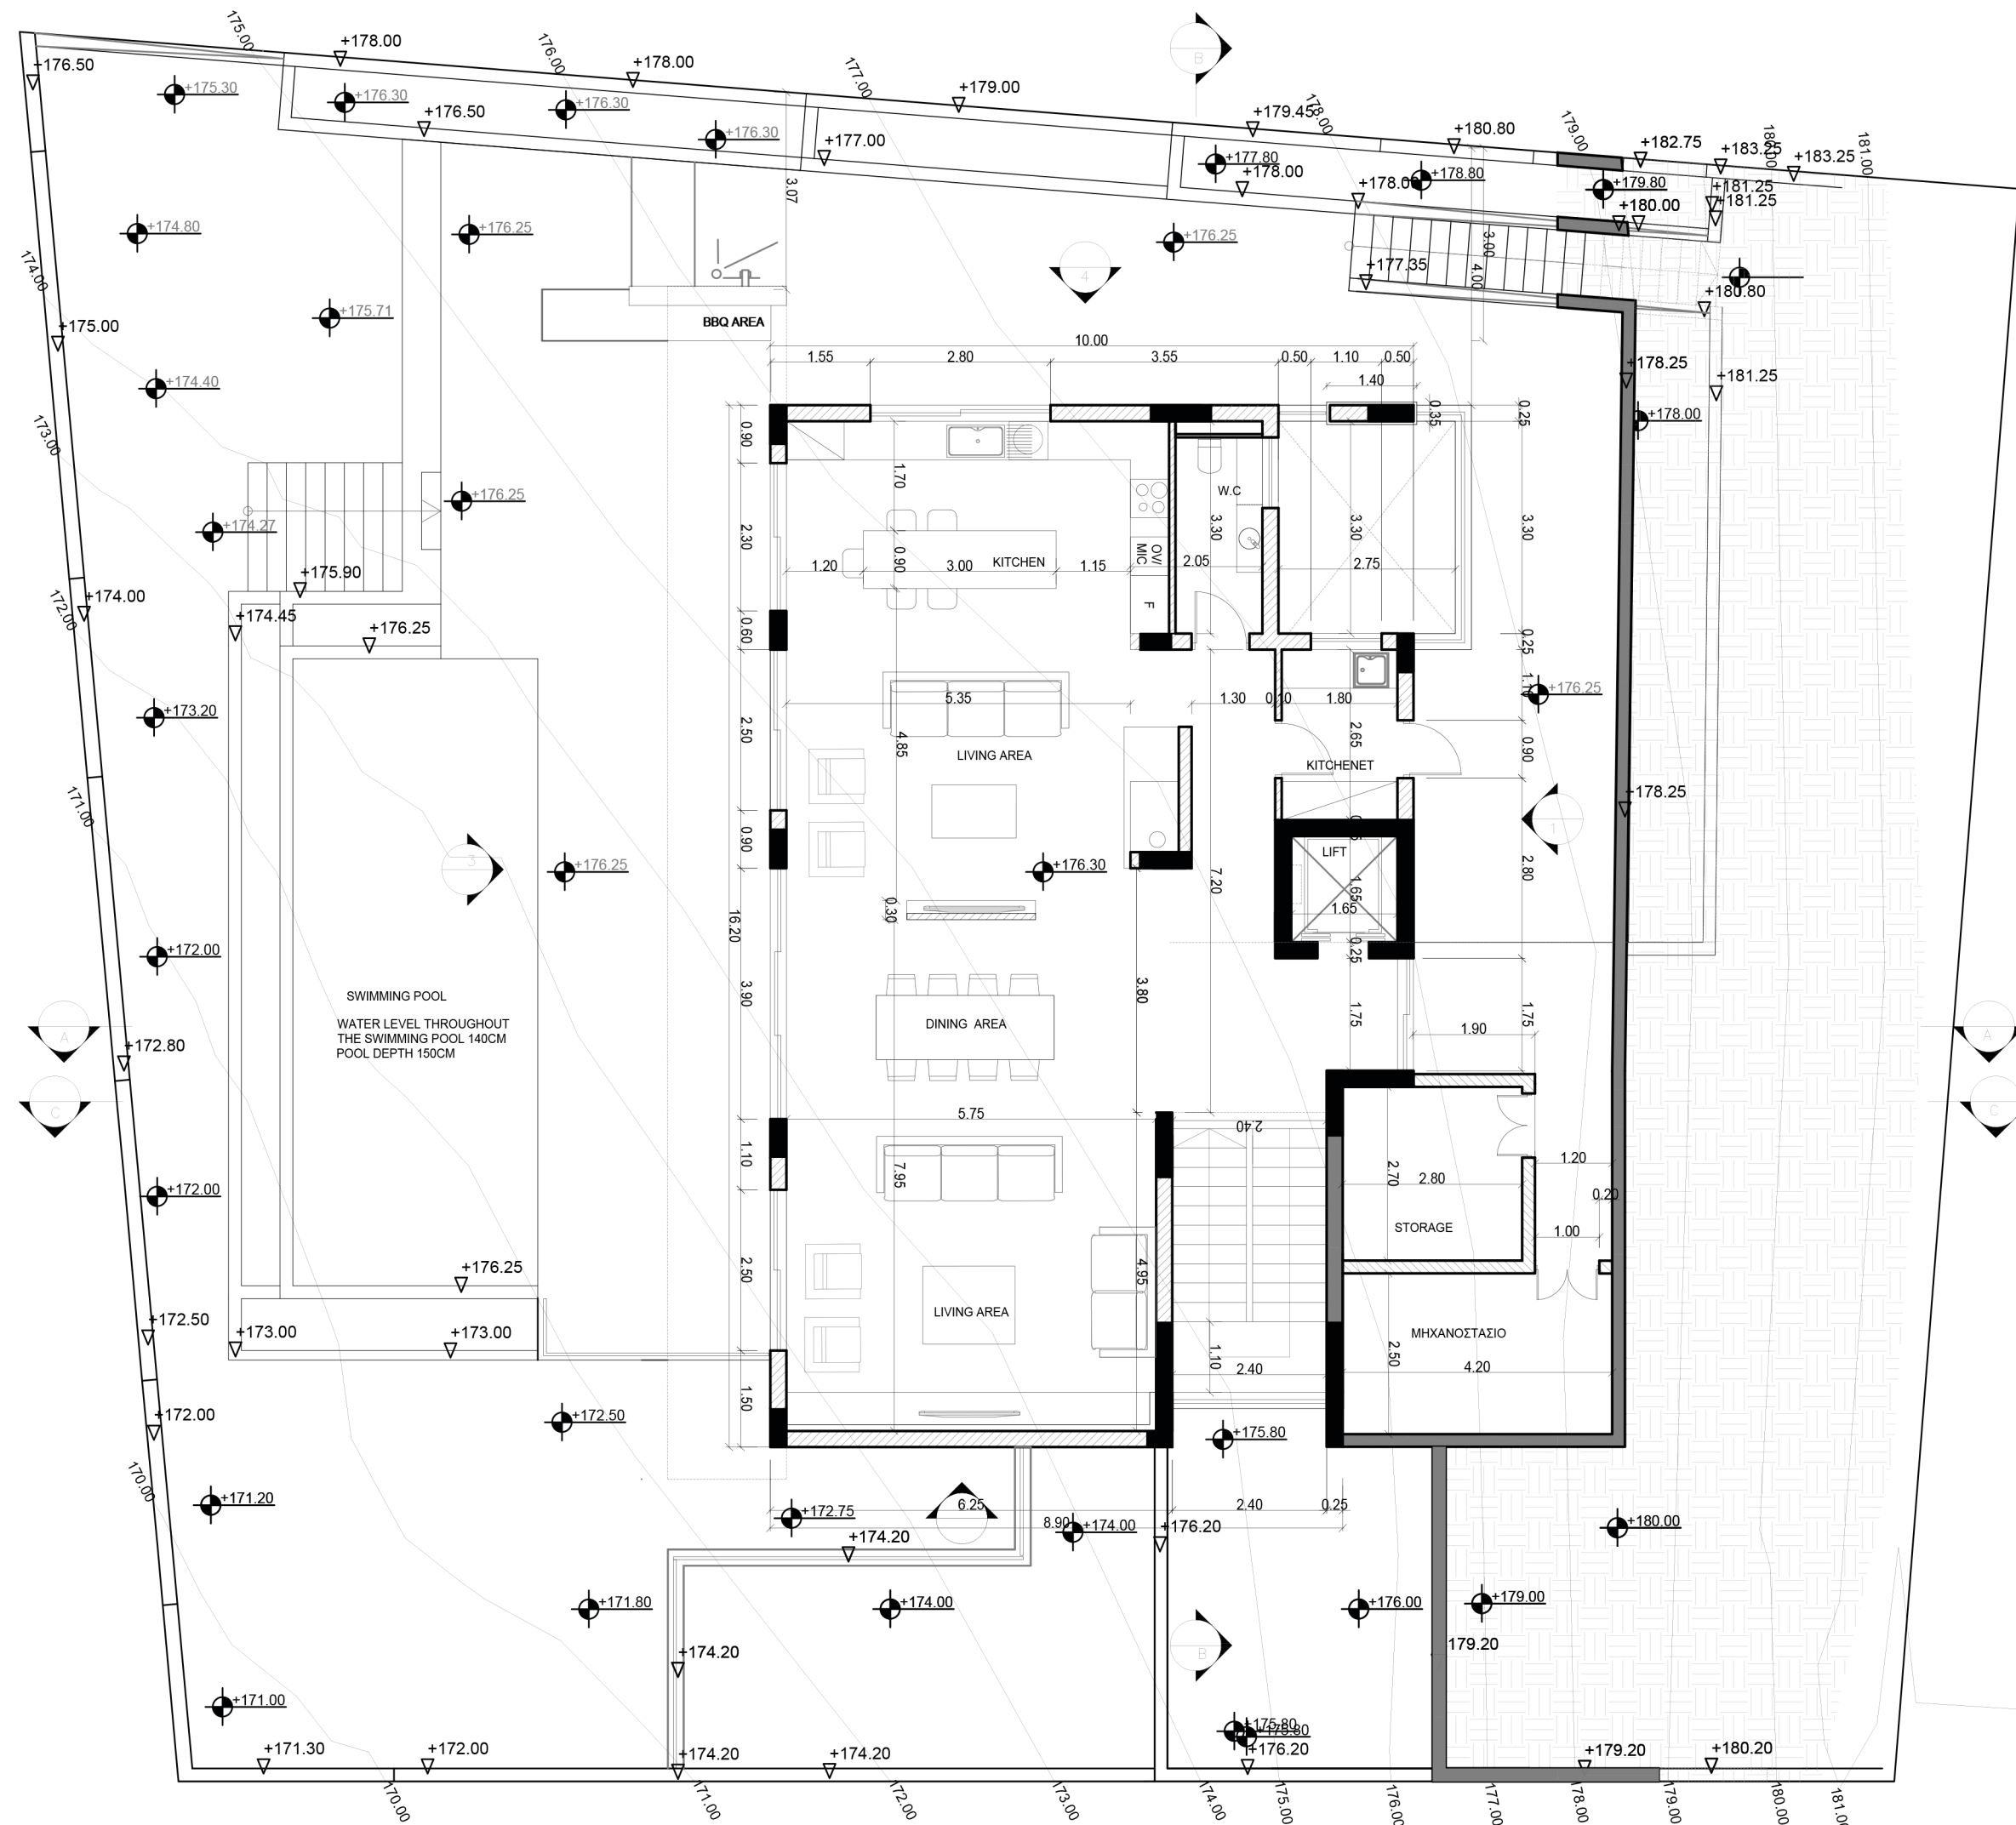


Rev. 1.4

Project: THE VIEW PHASE B - PLOT 3		
Location: LIMASSOL - MESA GEITONIA		
Type : 4 Bedroom Villa	Job No: 1581	
Title: ΚΑΤΩΨΗ ΙΣΟΓΕΙΟΥ	Sheet No A2	Scale 1:100 (cm) A2

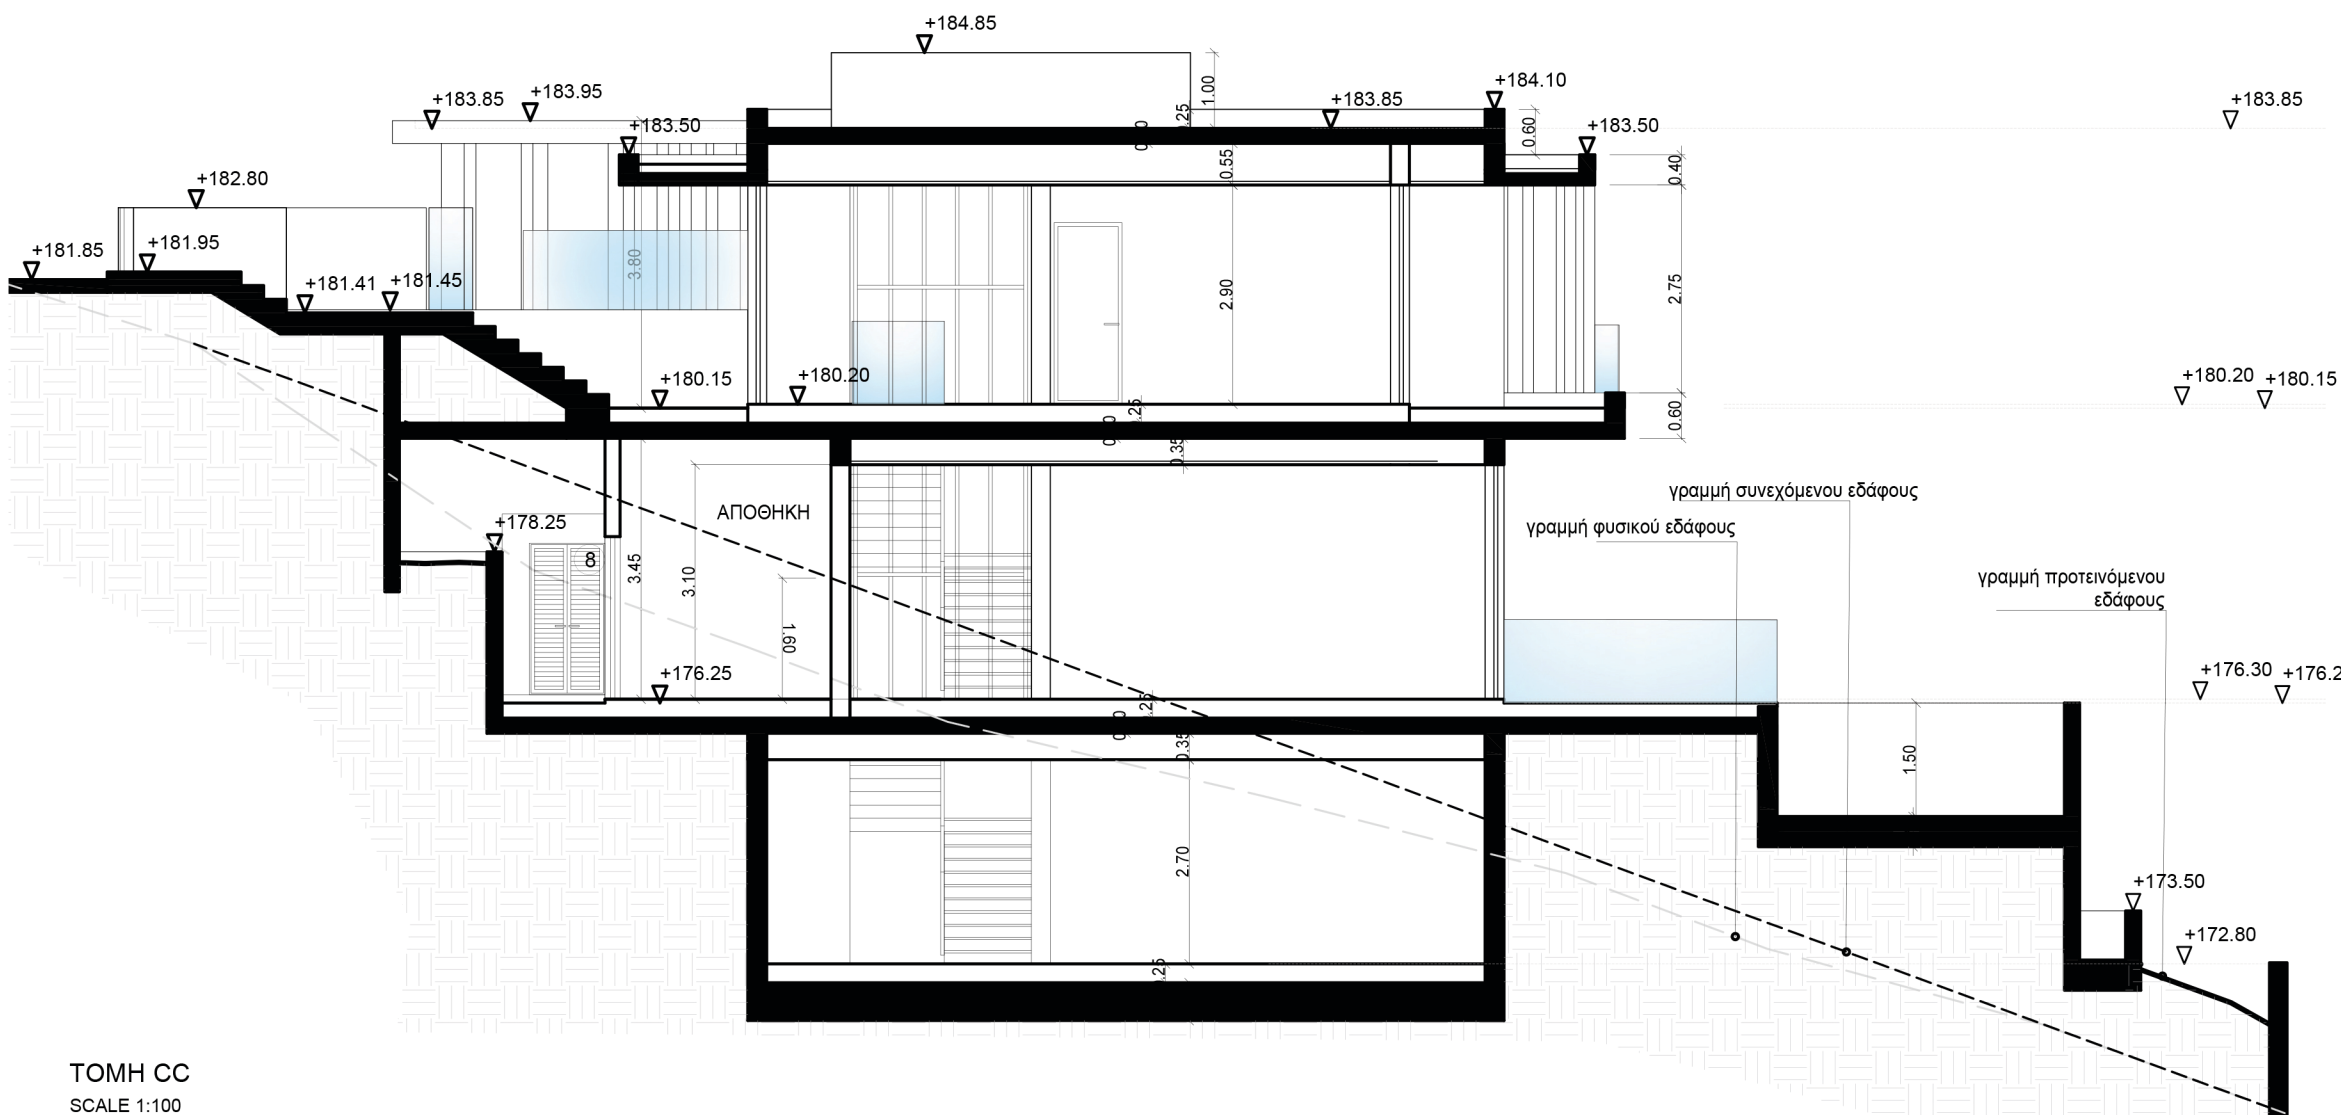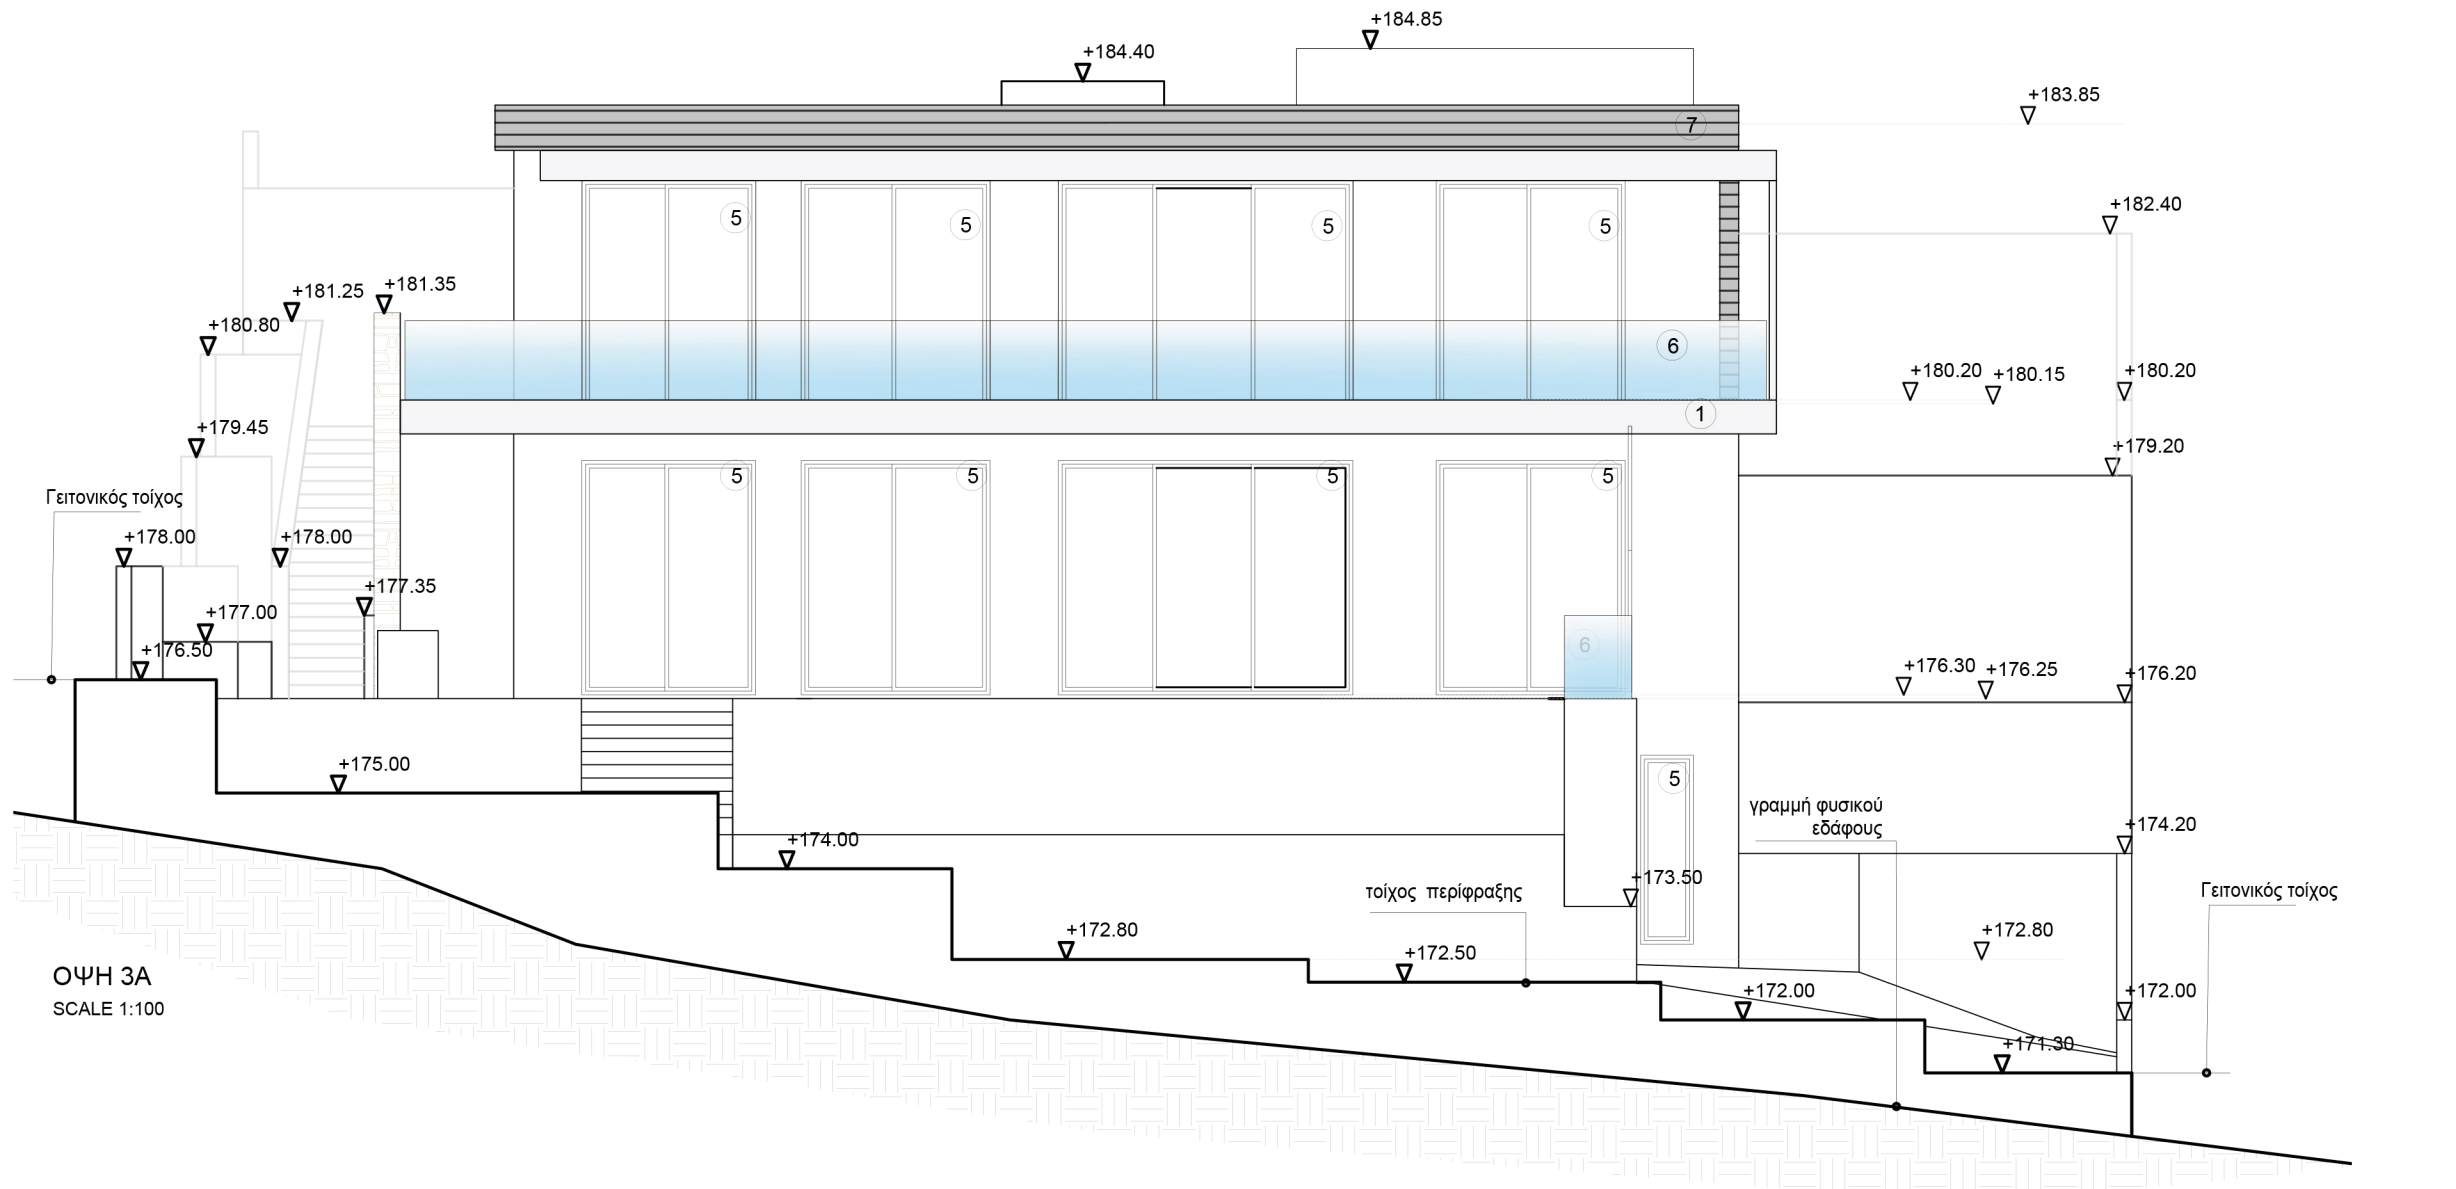

Rev. 1.3

Project: THE VIEW PHASE B - PLOT 3			
Location: LIMASSOL - MESA GEITONIA			
Type : 4 Bedroom Villa			Job No: 1581
Title: ΤΟΜΗ CC ΟΨΗ 3Α	Sheet No A7	Scale 1:100 (cm) A2	

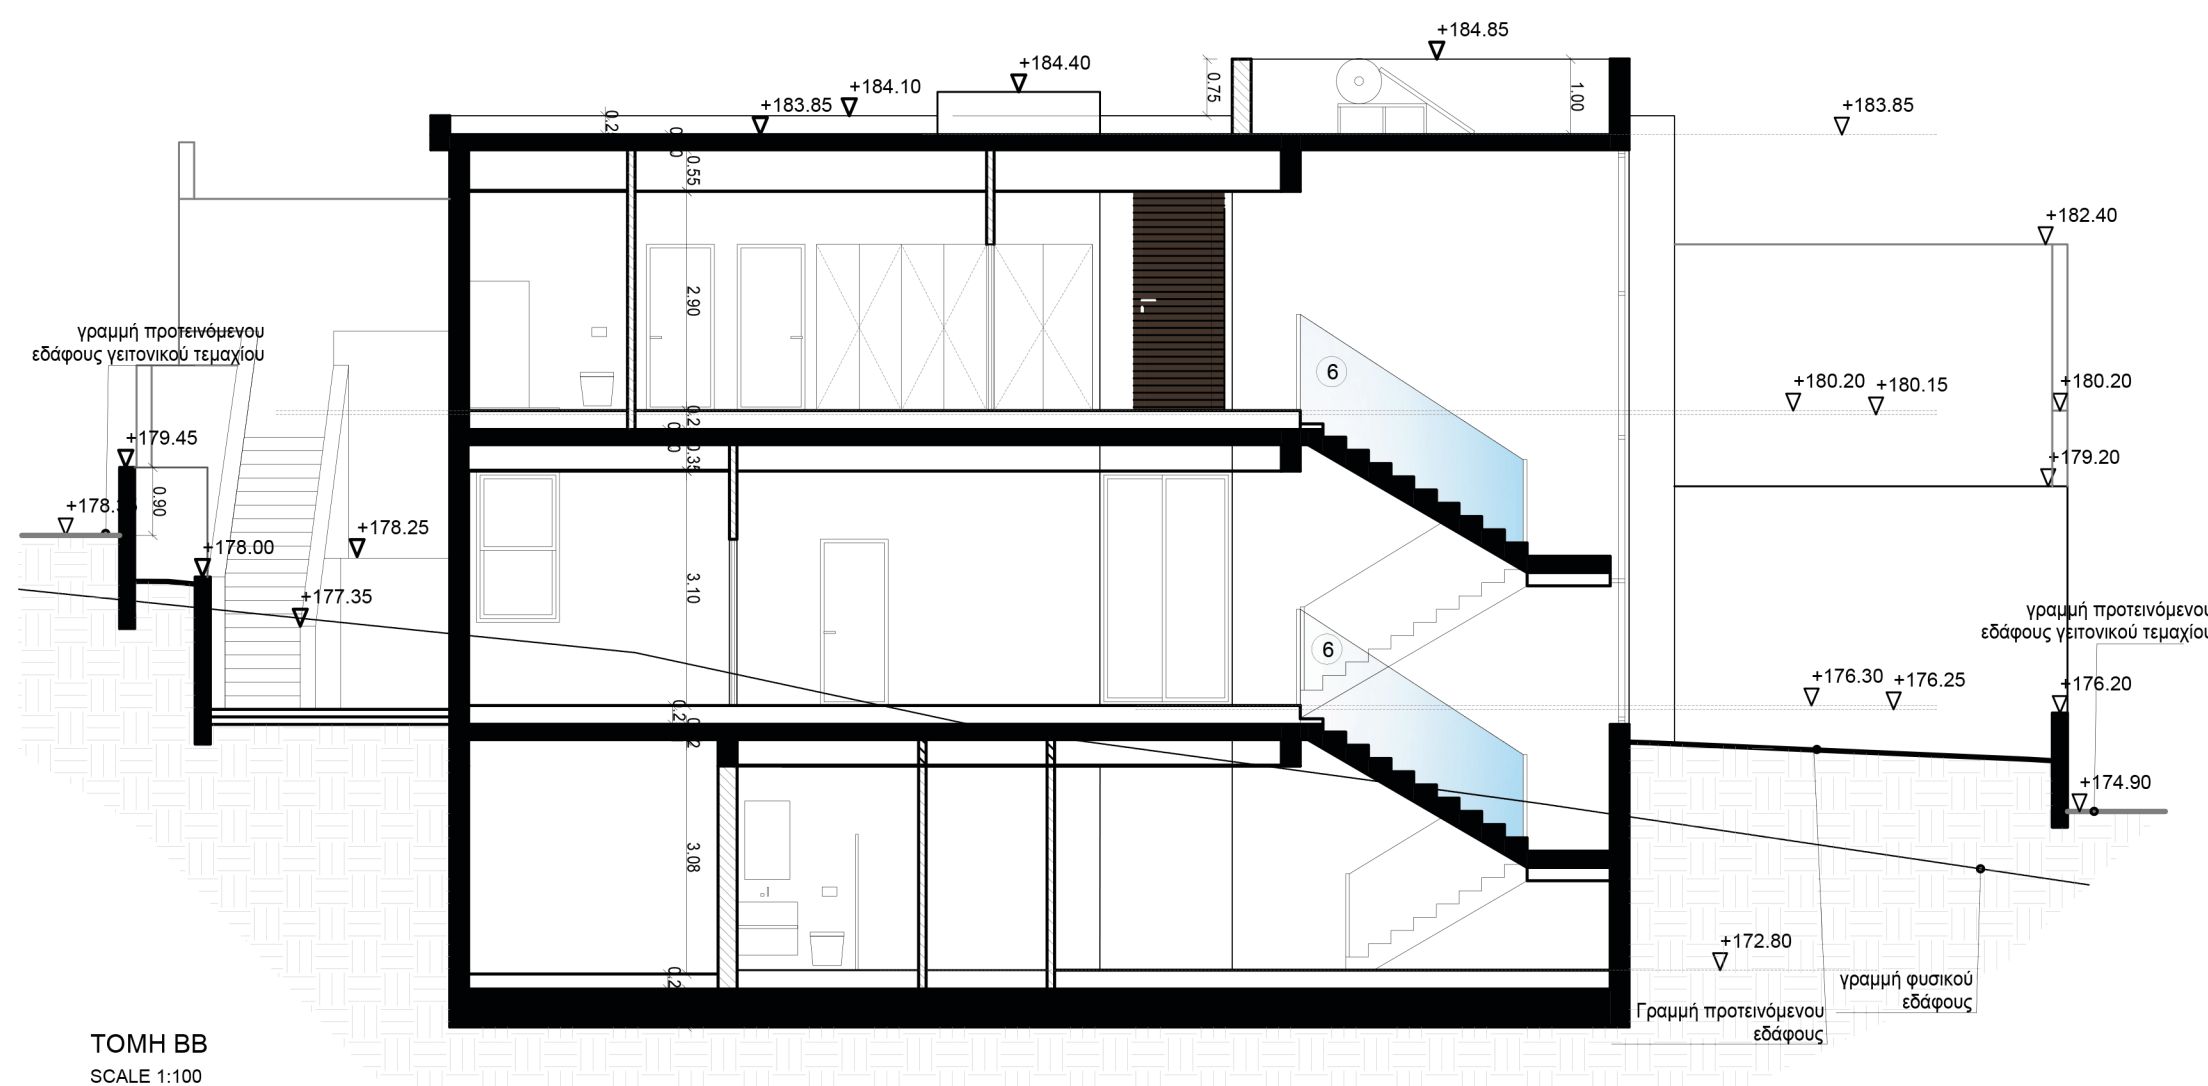

TOMH BB
SCALE 1:100

Rev.	1.4
------	-----

Project: THE VIEW PHASE B - PLOT 3		
Location: LIMASSOL - MESA GEITONIA		
Type : 4 Bedroom Villa	Job No: 1581	
Title: TOMEΣ AA-BB	Sheet No A6	Scale 1:100 (cm) @A2