



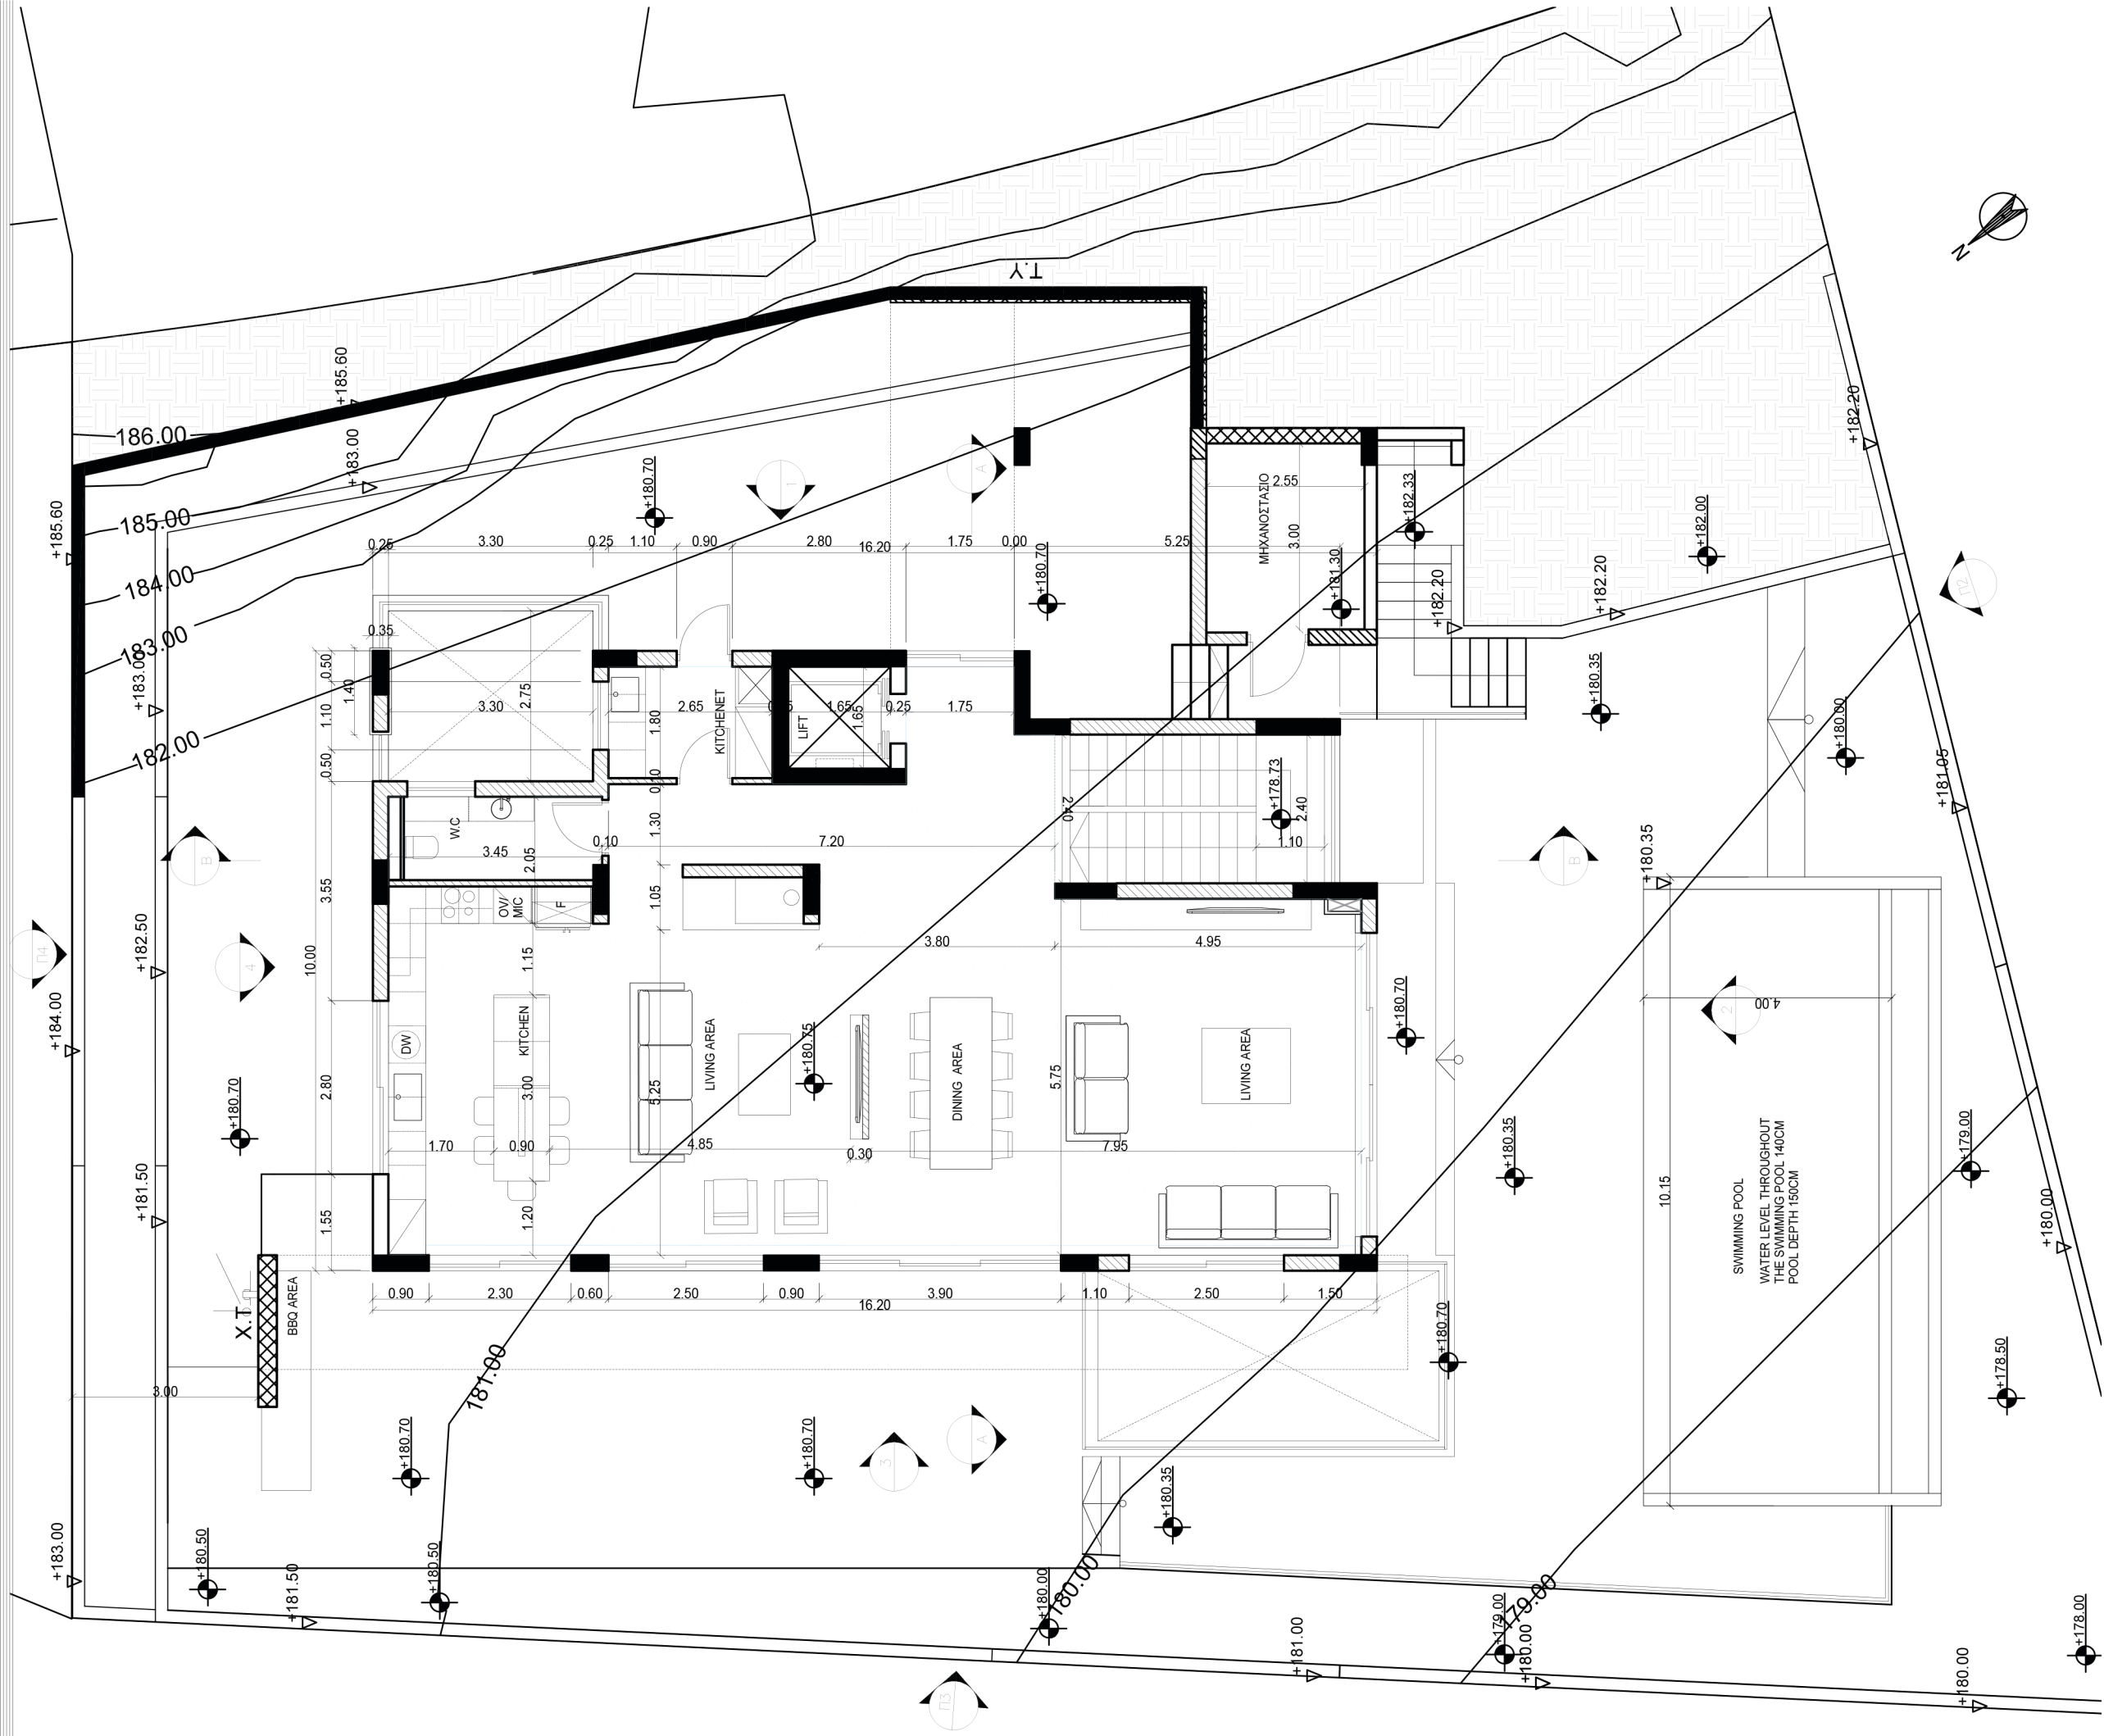

Rev. 1.3


Project: THE VIEW PHASE B - PLOT 1		
Location: LIMASSOL - MESA GEITONIA		
Type :	4 Bedroom Villa	Job No: 1580
Title: ΚΑΤΩΦΗ ΙΣΟΓΕΙΟΥ	Sheet No A2	Scale 1:100 (cm) A3

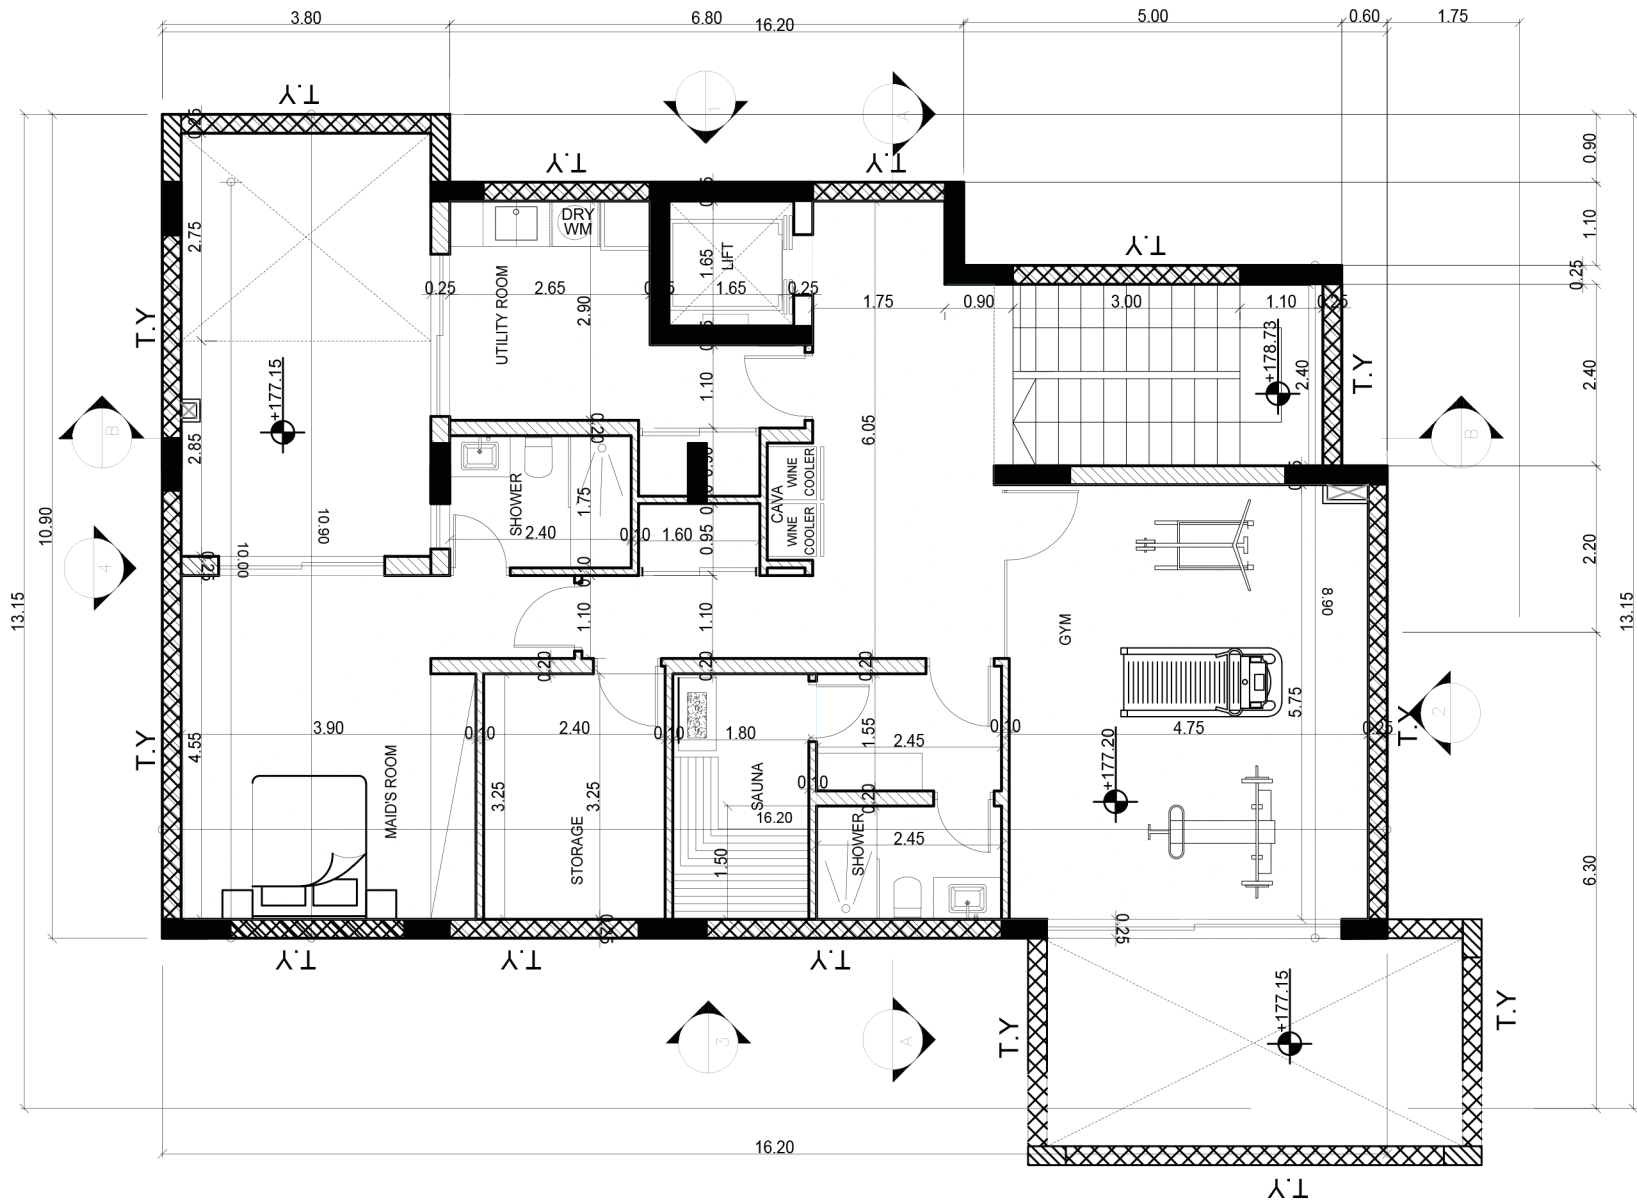

ΚΑΤΟΨΗ ΥΠΟΓΕΙΟΥ
SCALE 1:100

Rev. 1.2



Project: THE VIEW PHASE B - PLOT 1		
Location: LIMASSOL - MESA GEITONIA		
Type : 4 Bedroom Villa	Job No: 1580	
Title: ΚΑΤΟΨΗ ΥΠΟΓΕΙΟΥ	Sheet No A3	Scale 1:100 (cm) A3

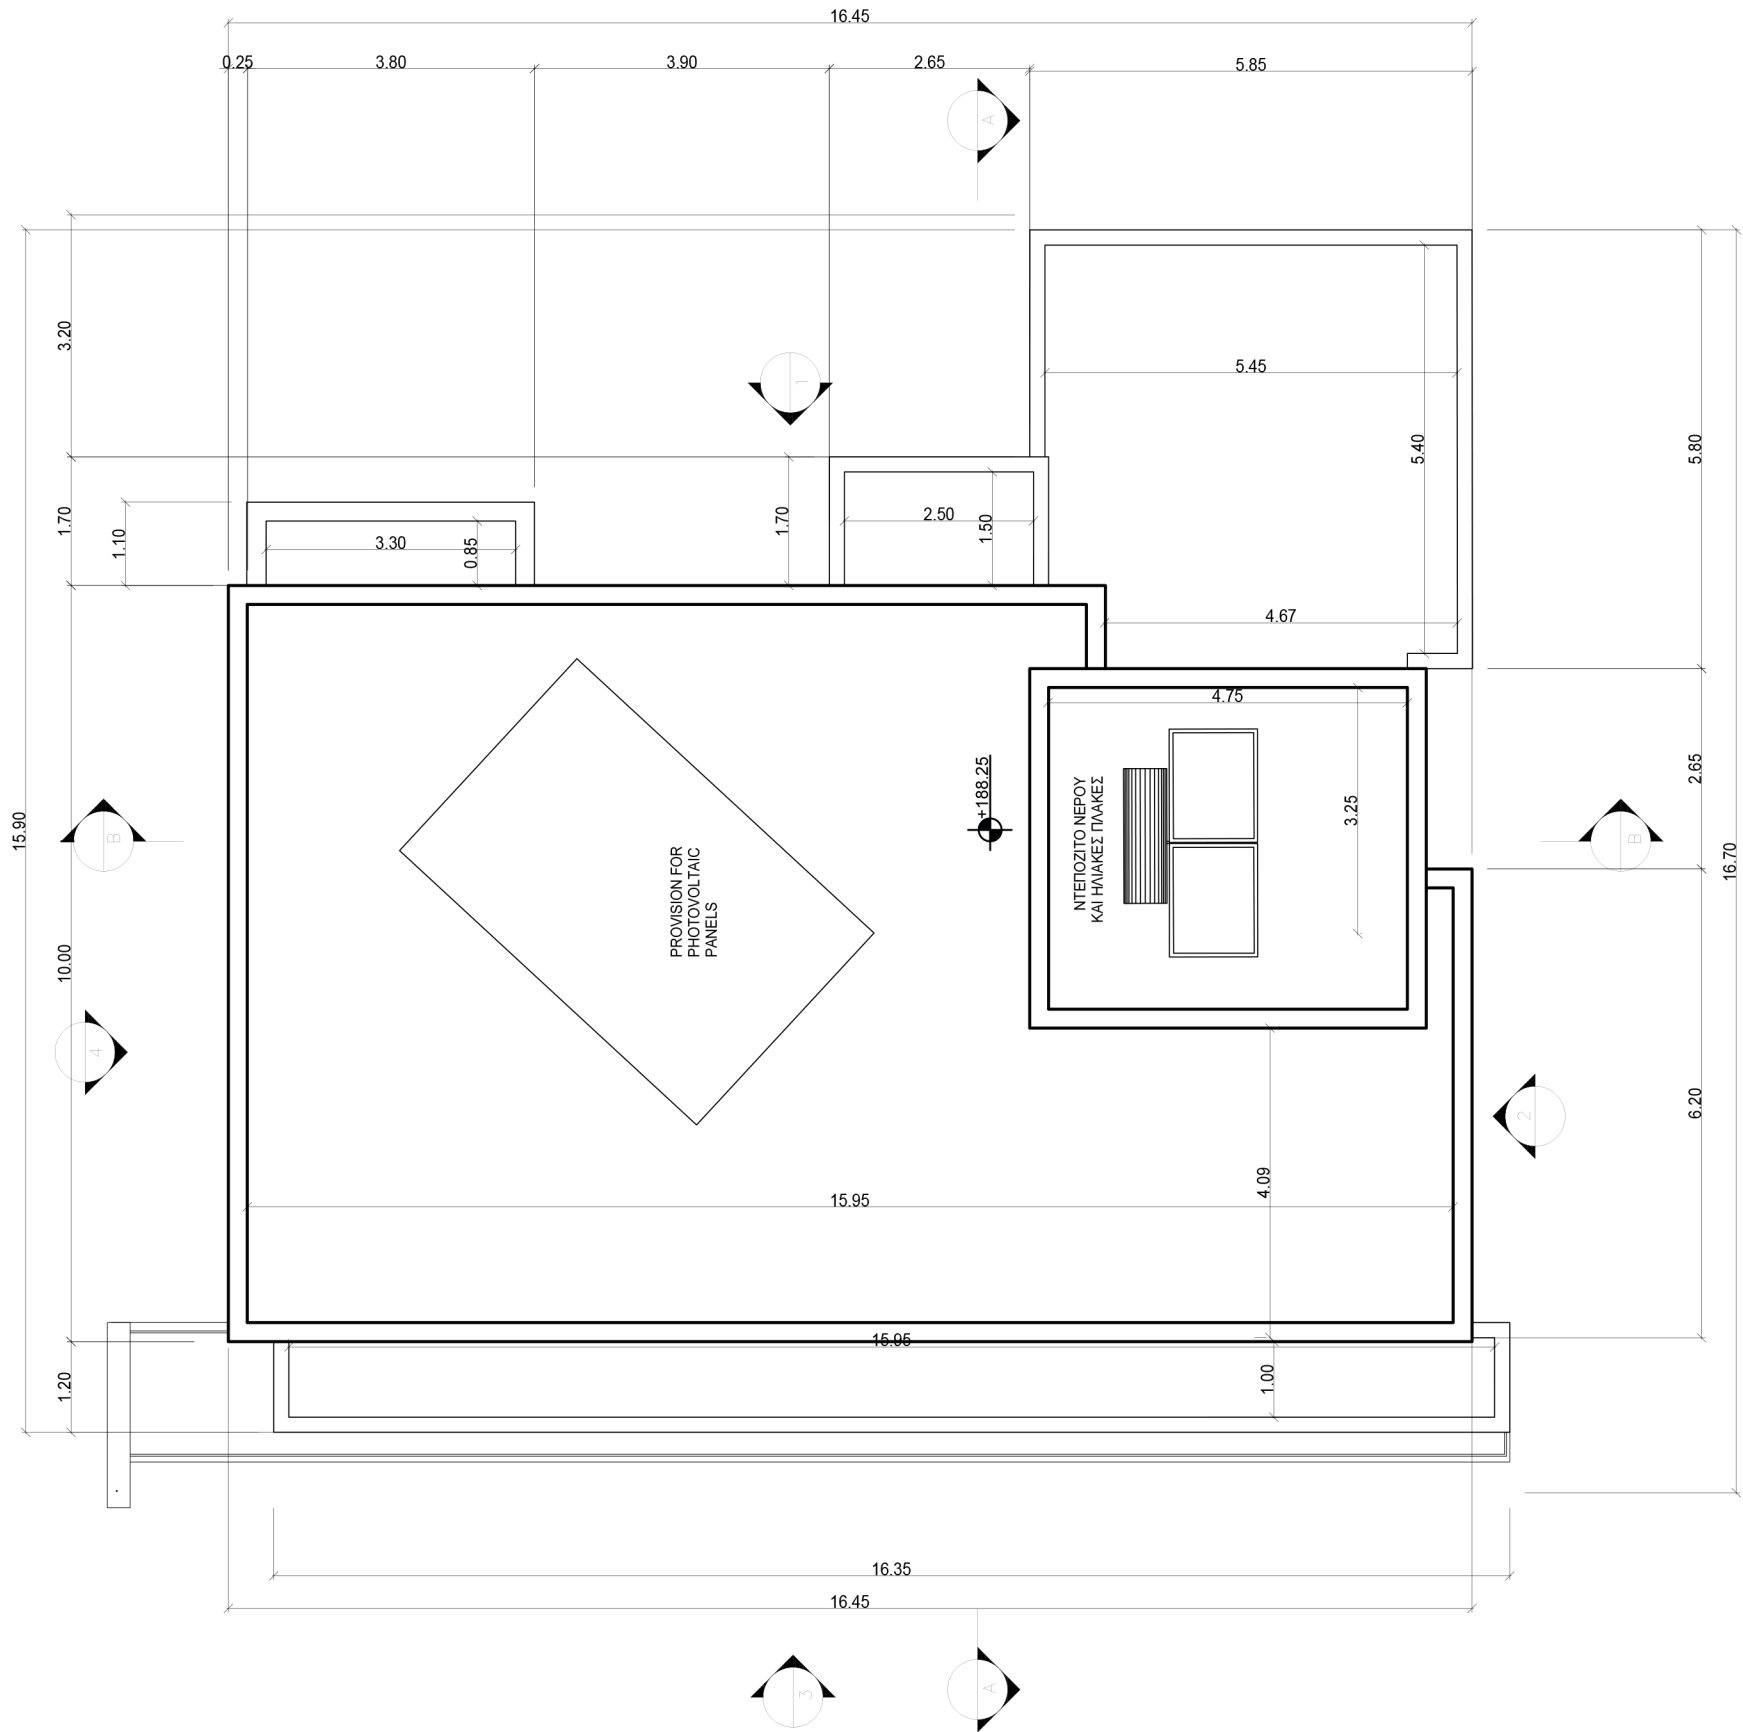

ΚΑΤΟΨΗ ΟΡΟΦΗΣ
SCALE 1:100


Rev. 1.0

Project: THE VIEW PHASE B - PLOT 1		
Location: LIMASSOL - MESA GEITONIA		
Type : 4 Bedroom Villa	Job No: 1580	
Title: ΚΑΤΟΨΗ ΟΡΟΦΗΣ	Sheet No: A4	Scale: 1:100 (cm) A3

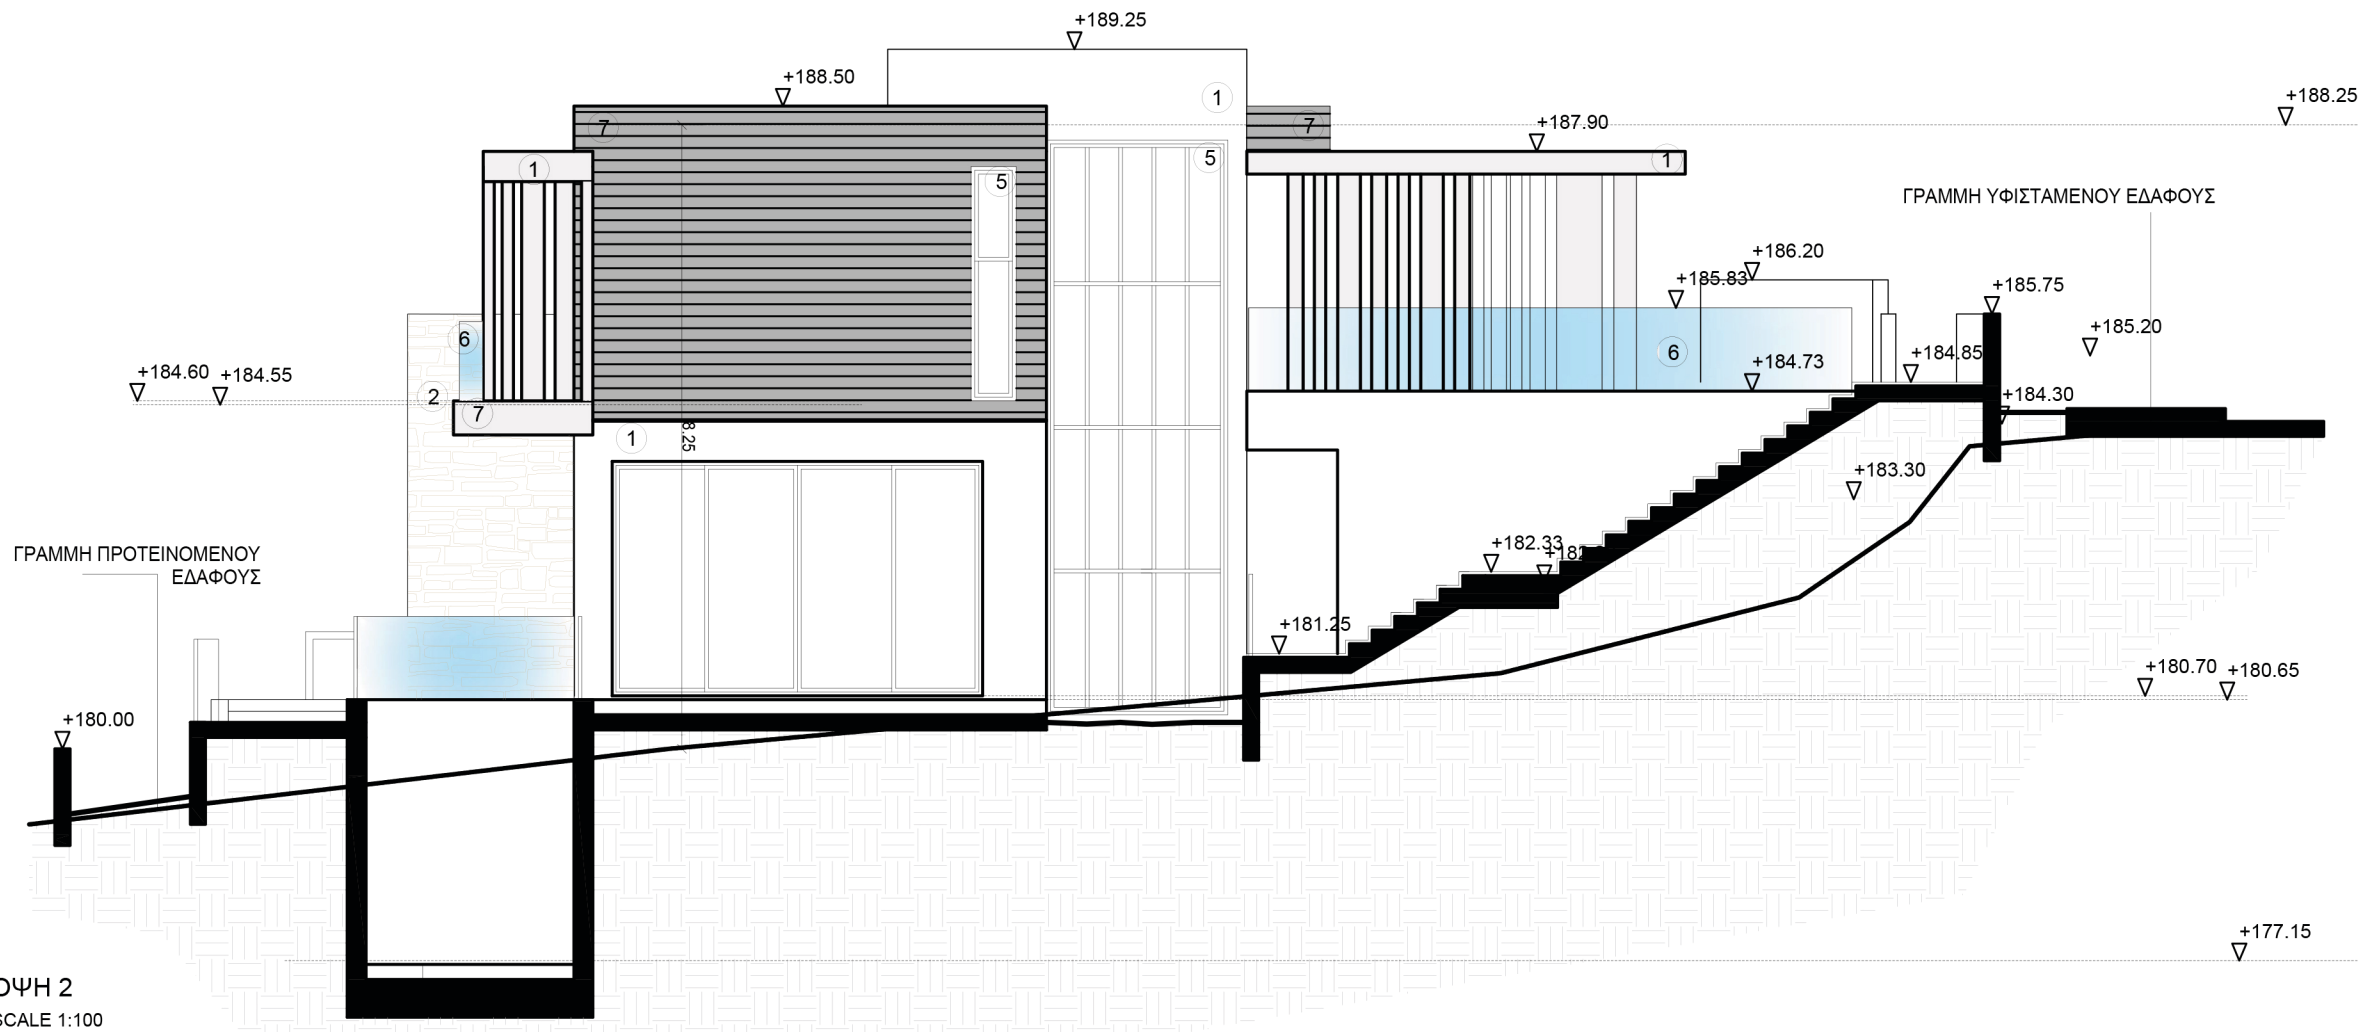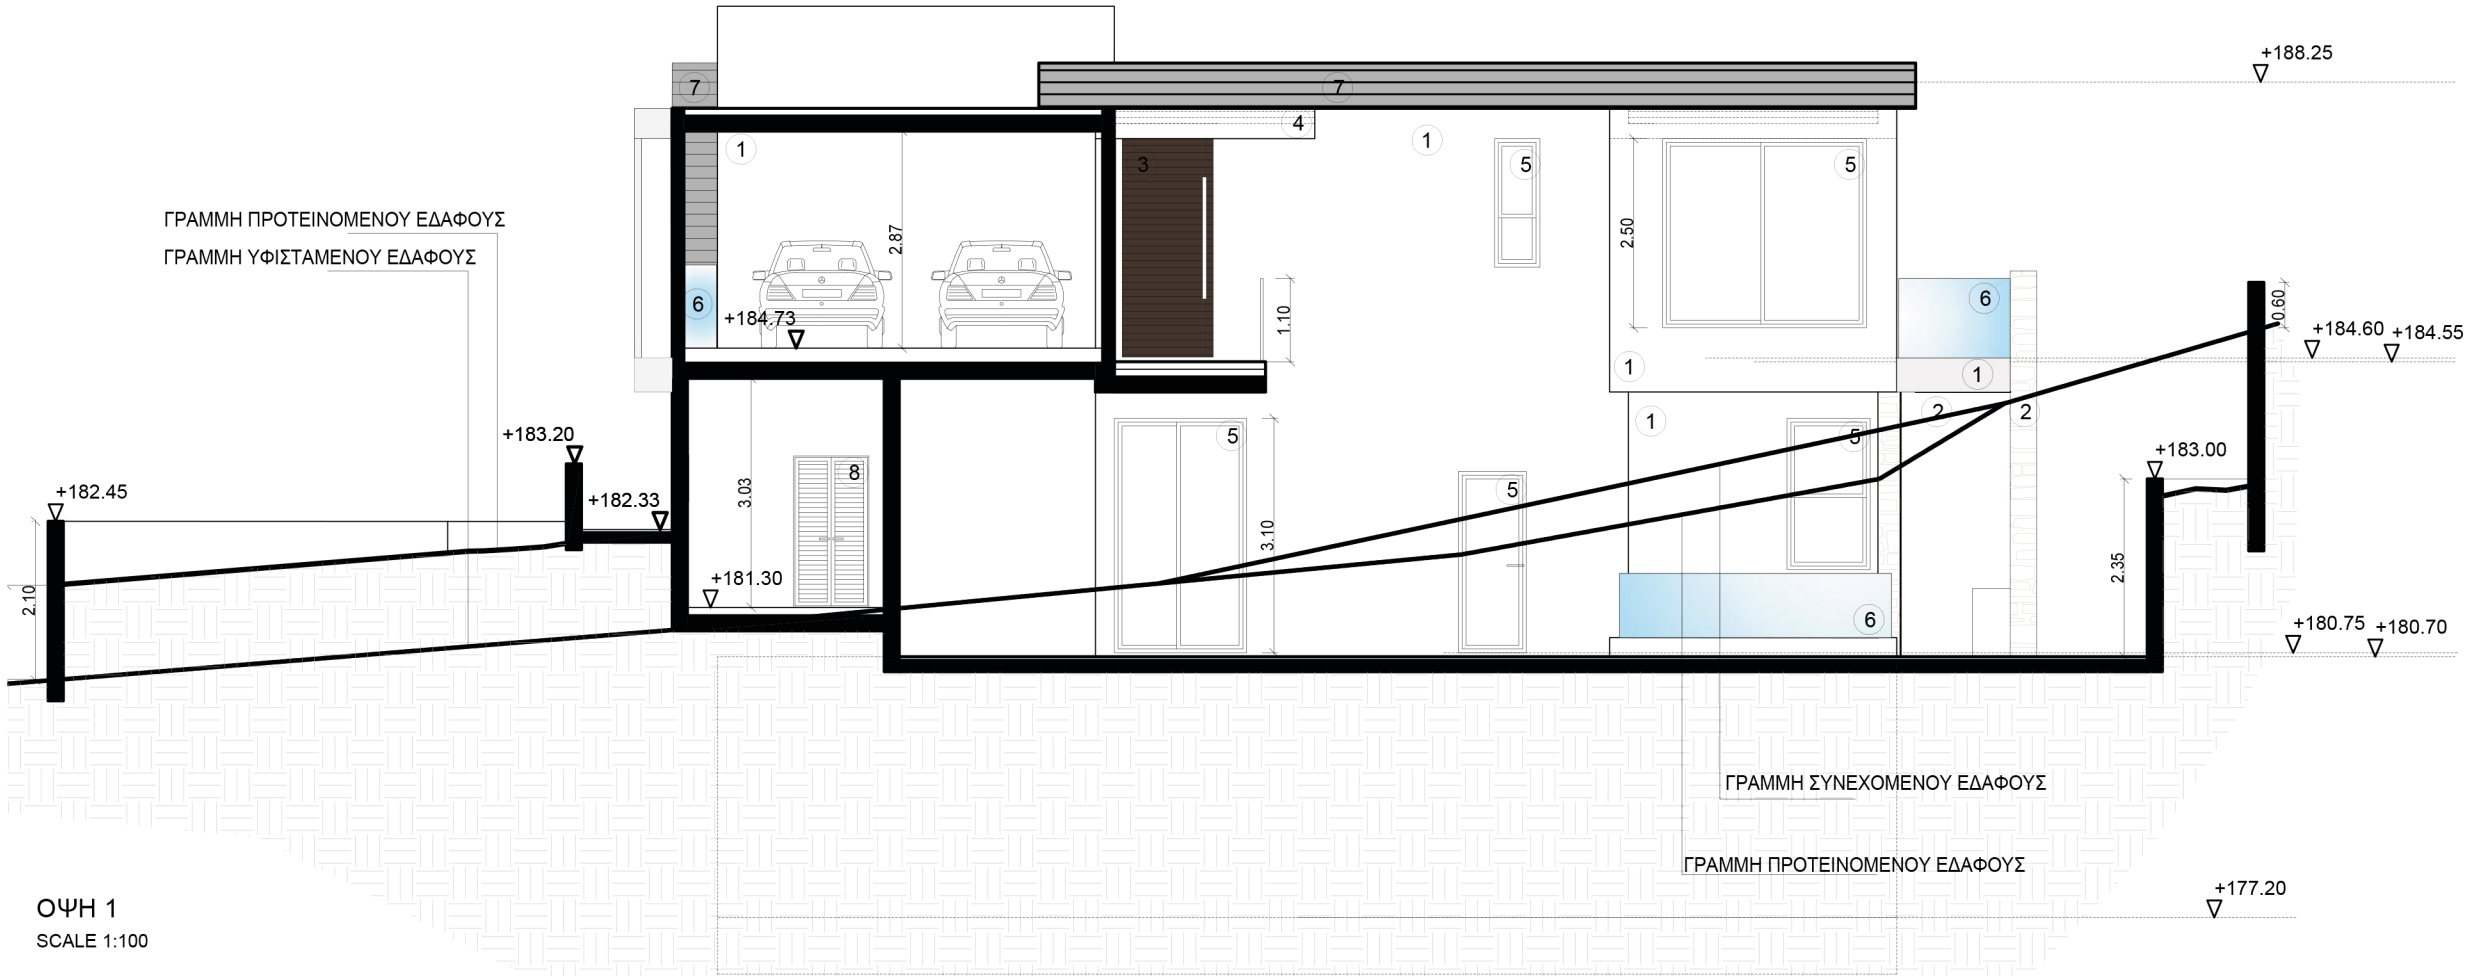


Rev. **1.1**

Project: THE VIEW PHASE B - PLOT 1			
Location: LIMASSOL - MESA GEITONIA			
Type :	4 Bedroom Villa		Job No: 1580
Title: ΟΨΕΙΣ 1-2	Sheet No A5	Scale 1:100 (cm) A3	

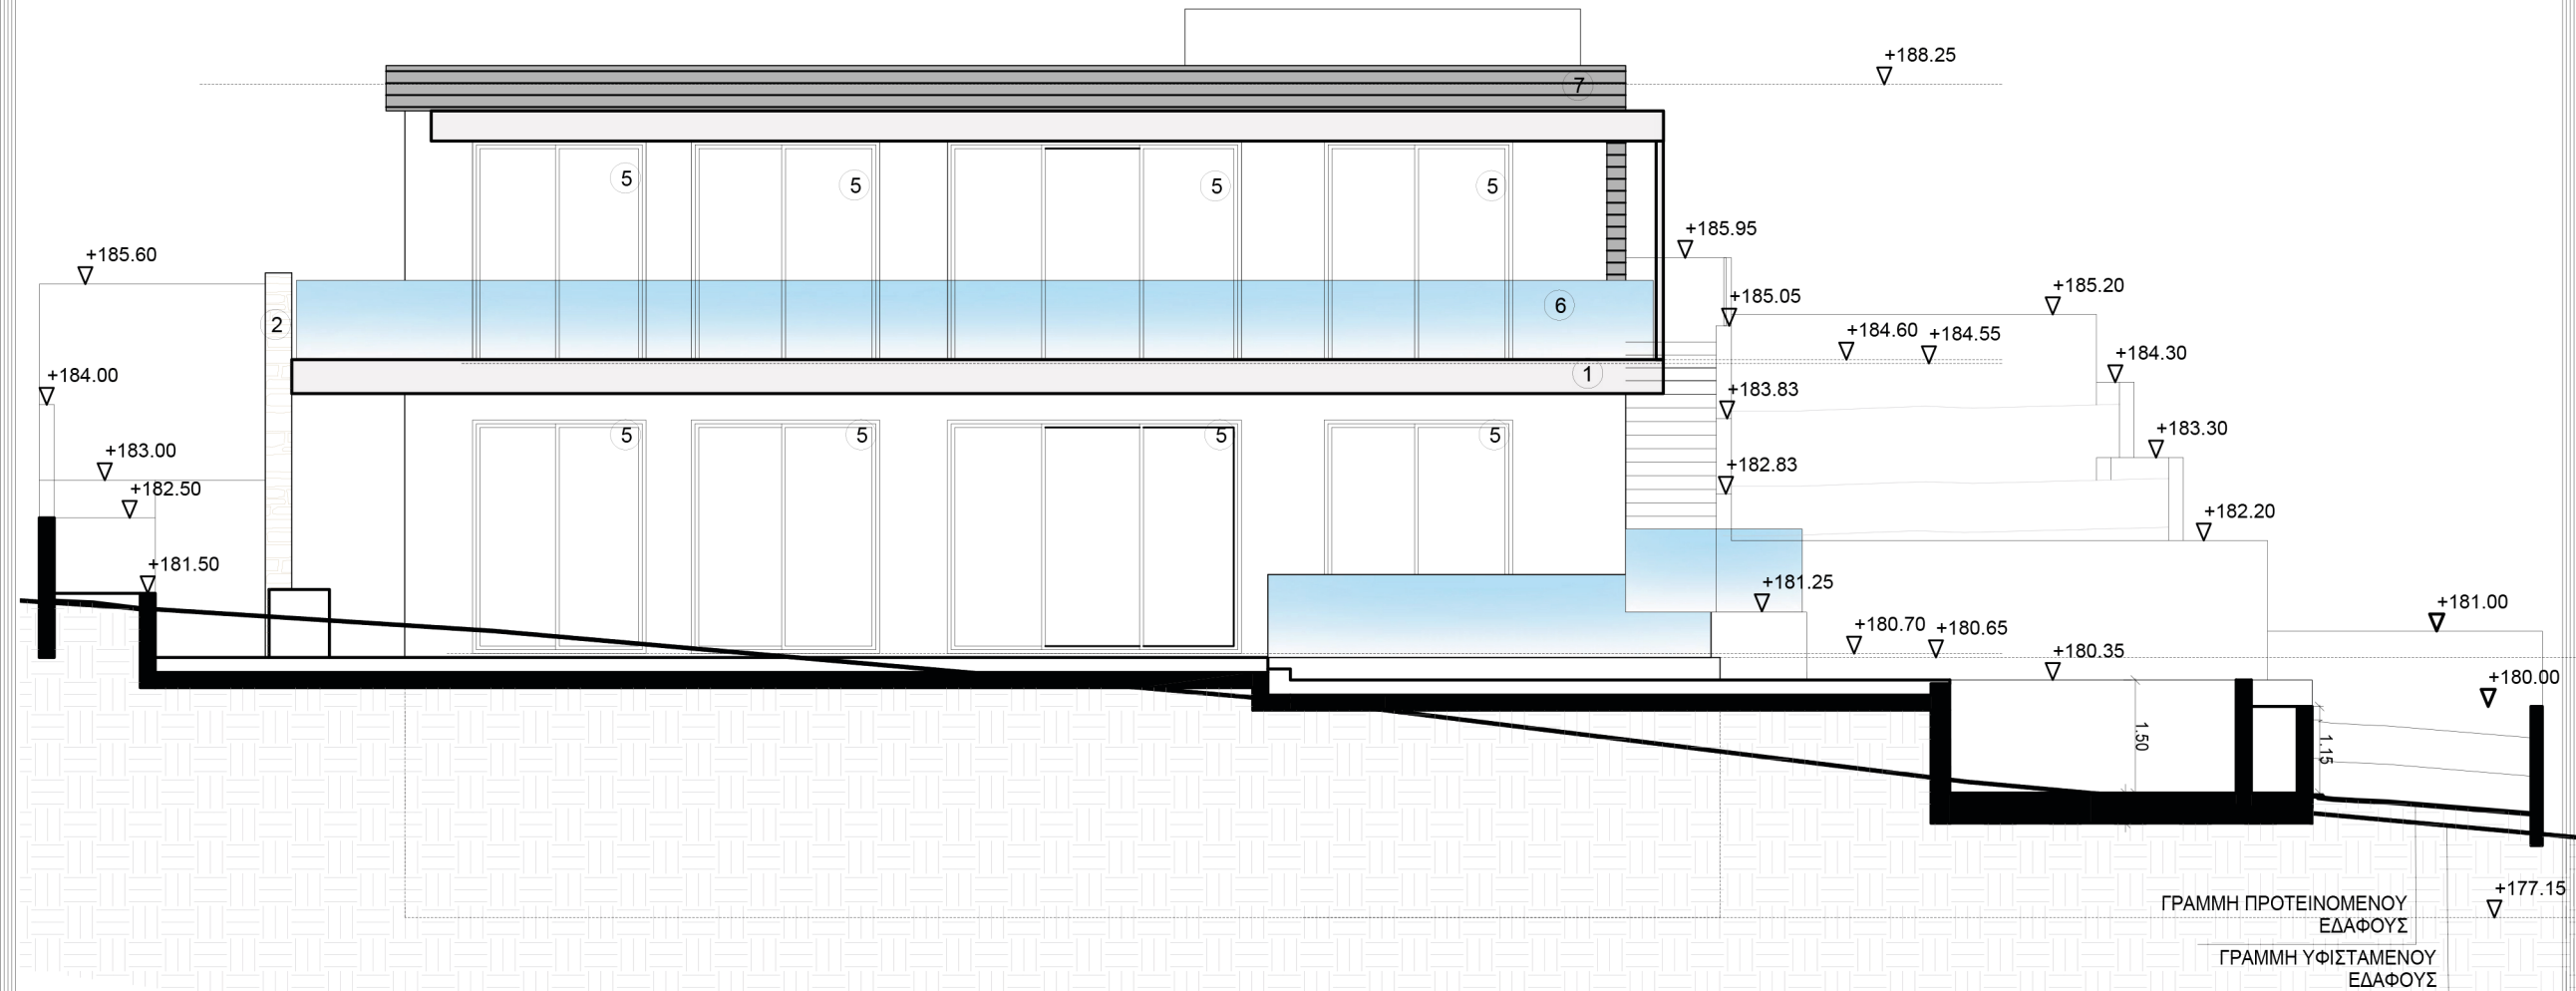

ΟΨΗ 3

SCALE 1:100

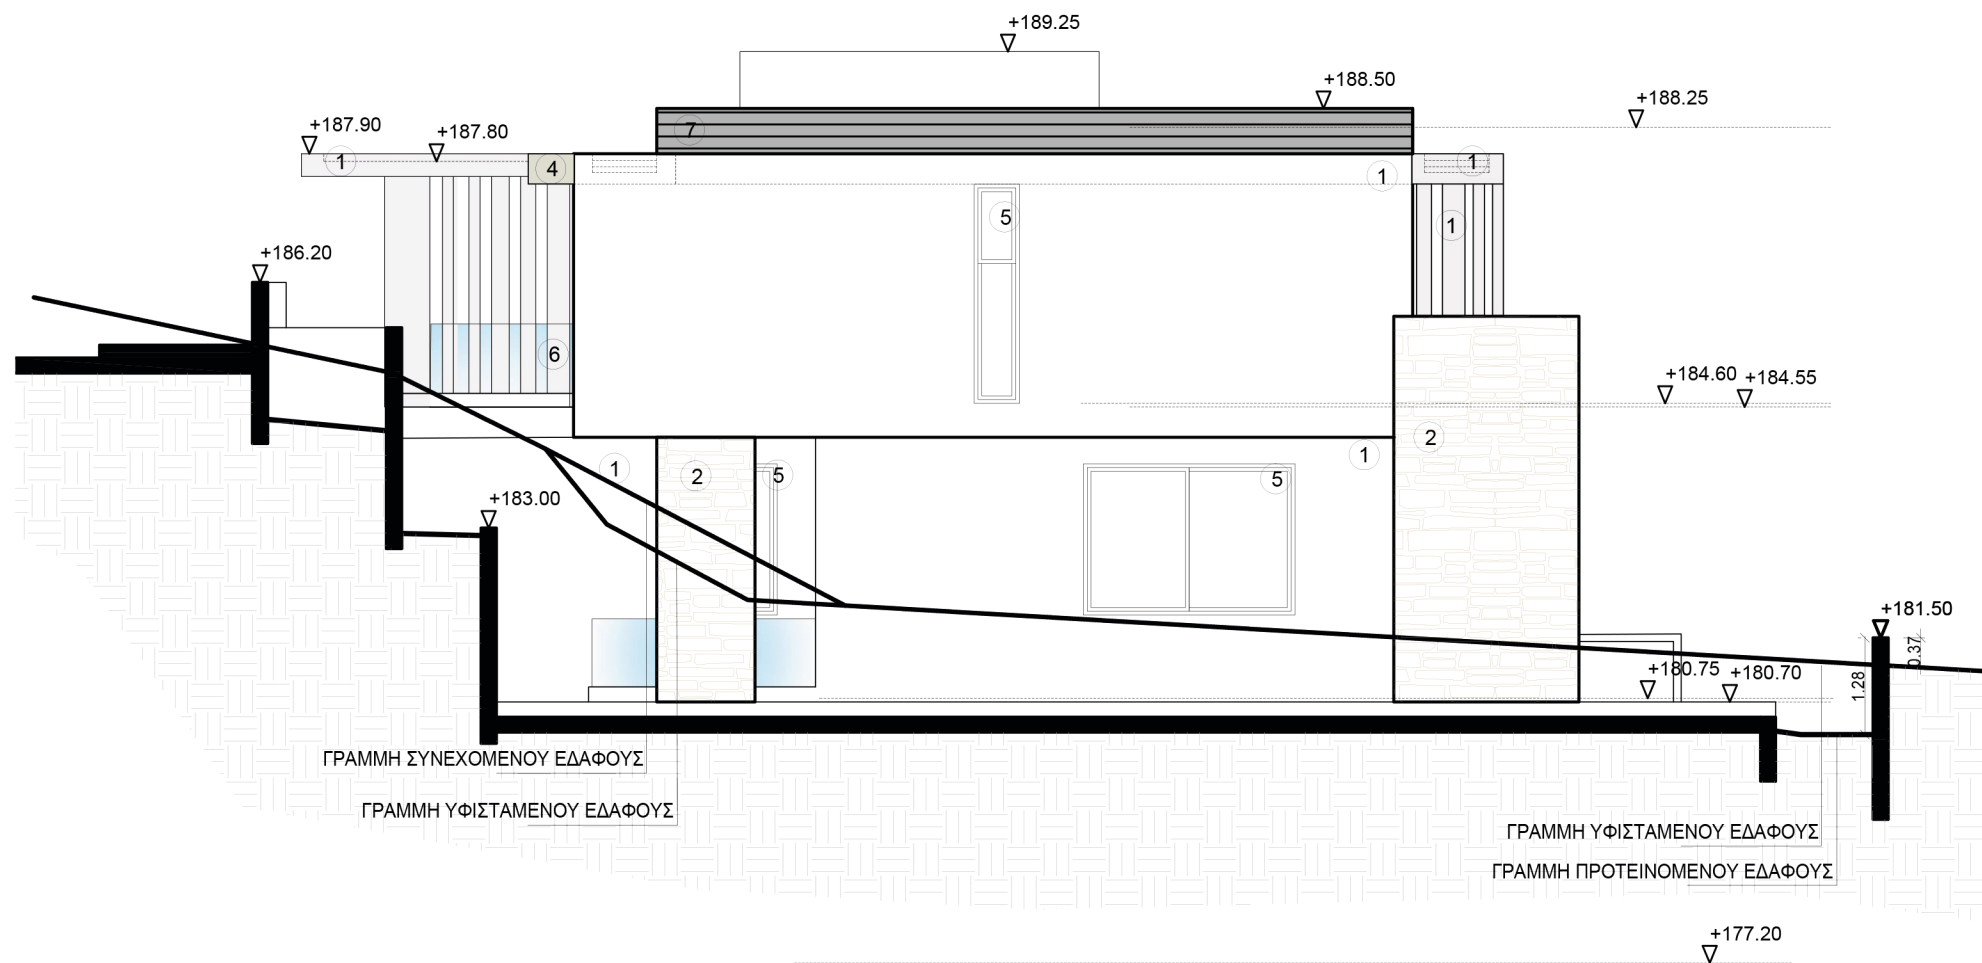


ΟΨΗ 4


SCALE 1:100

Rev.	1.2
------	-----

Project: THE VIEW PHASE B - PLOT 1		
Location: LIMASSOL - MESA GEITONIA		
Type : 4 Bedroom Villa	Job No: 1580	
Title: ΟΨΕΙΣ 3-4	Sheet No	Scale
	A6	1:100
		(cm)
		ΘΑ3

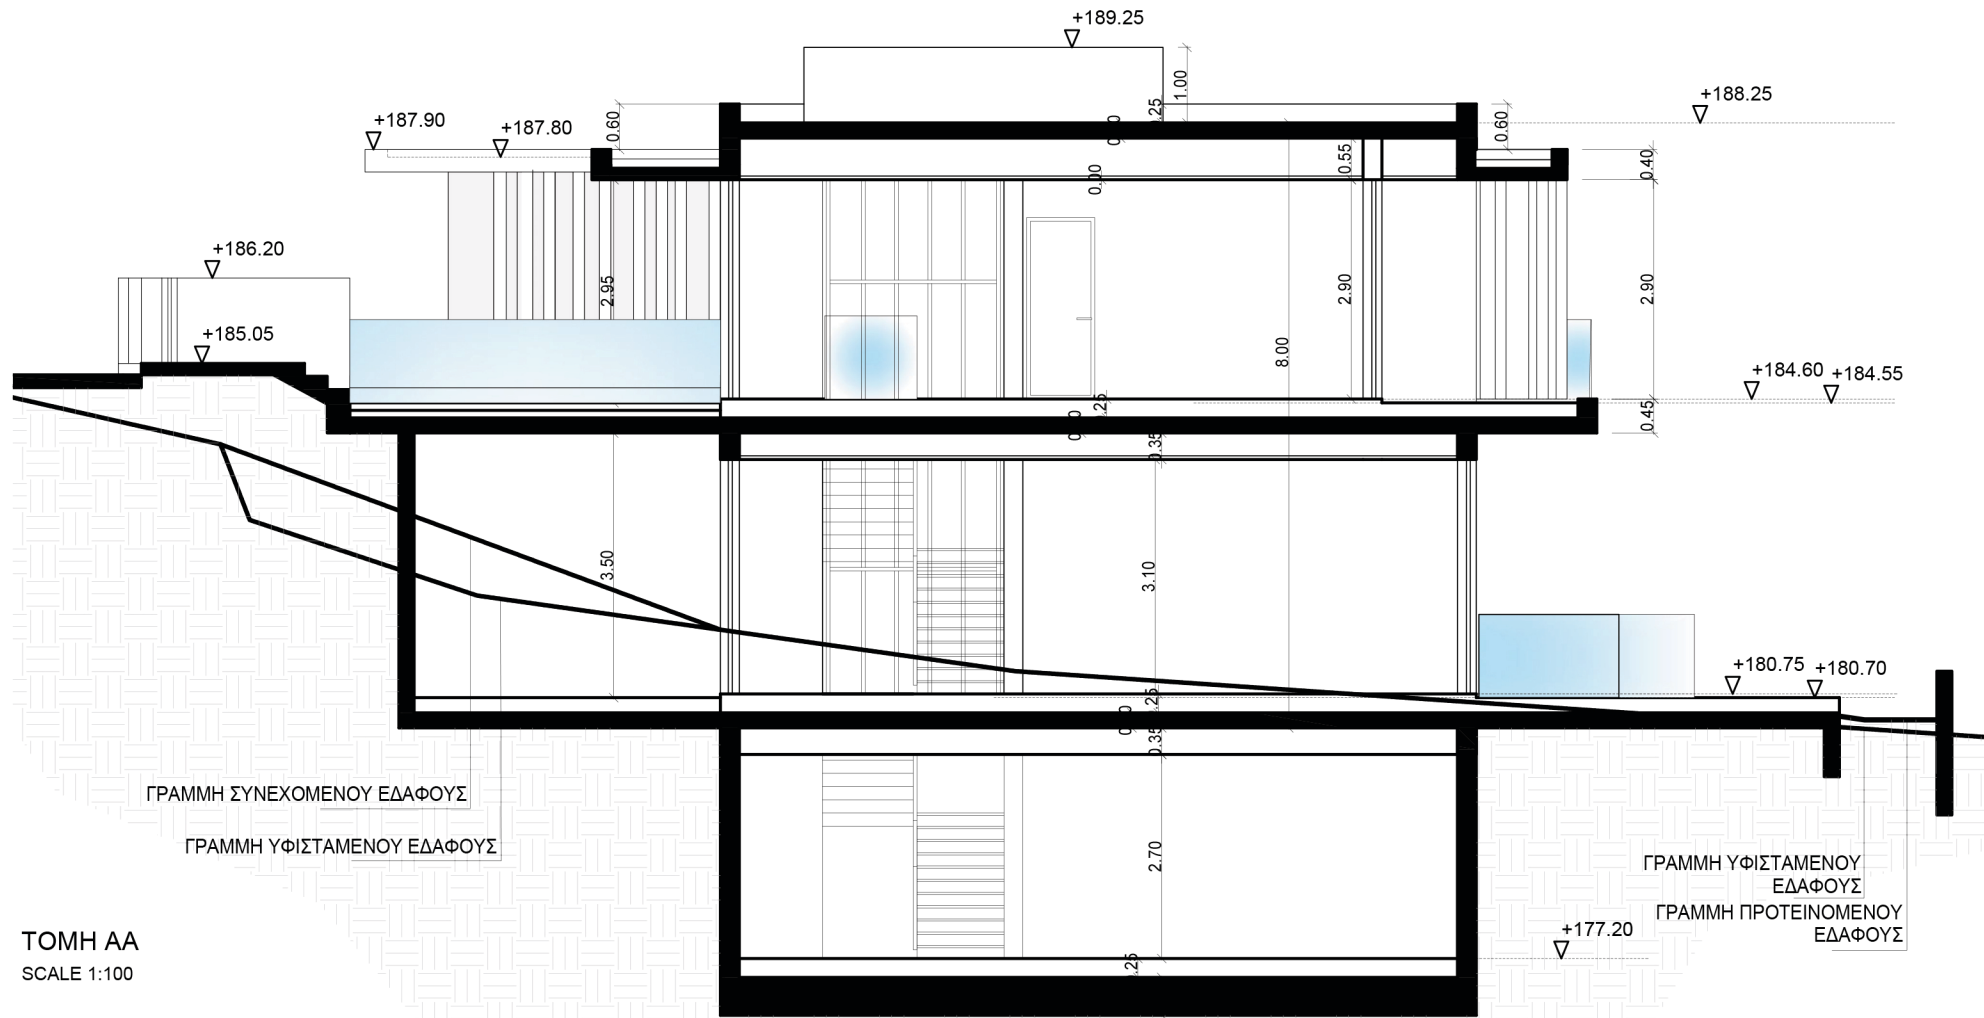

TOMH AA
SCALE 1:100

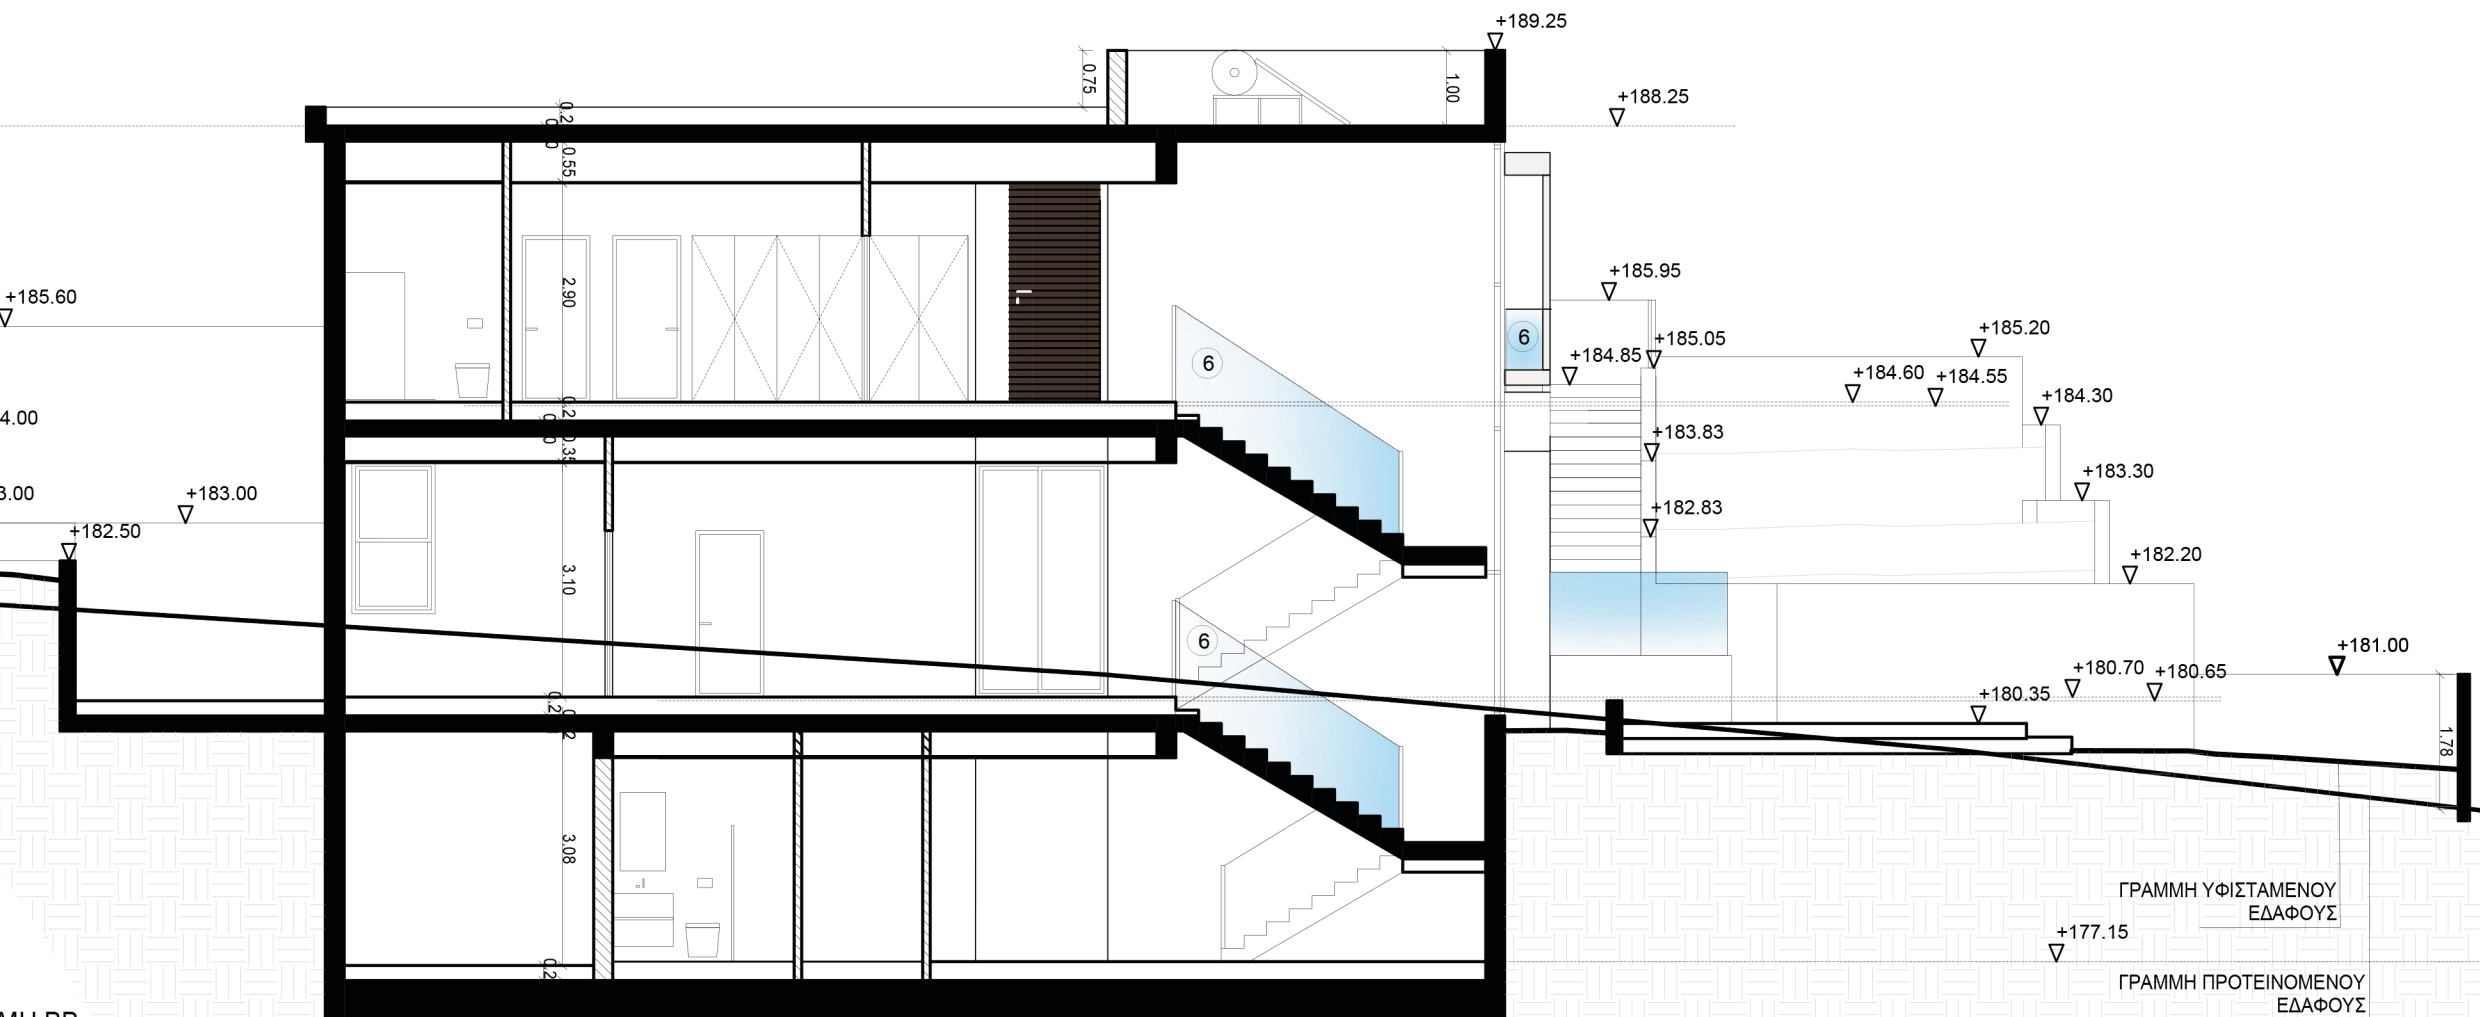

TOMH BB
SCALE 1:100

Rev. 1.1

Project: THE VIEW PHASE B - PLOT 1			
Location: LIMASSOL - MESA GEITONIA			
Type : 4 Bedroom Villa			Job No: 1580
Title: TOMEΣ AA-BB		Sheet No A7	Scale 1:100 (cm) A3