

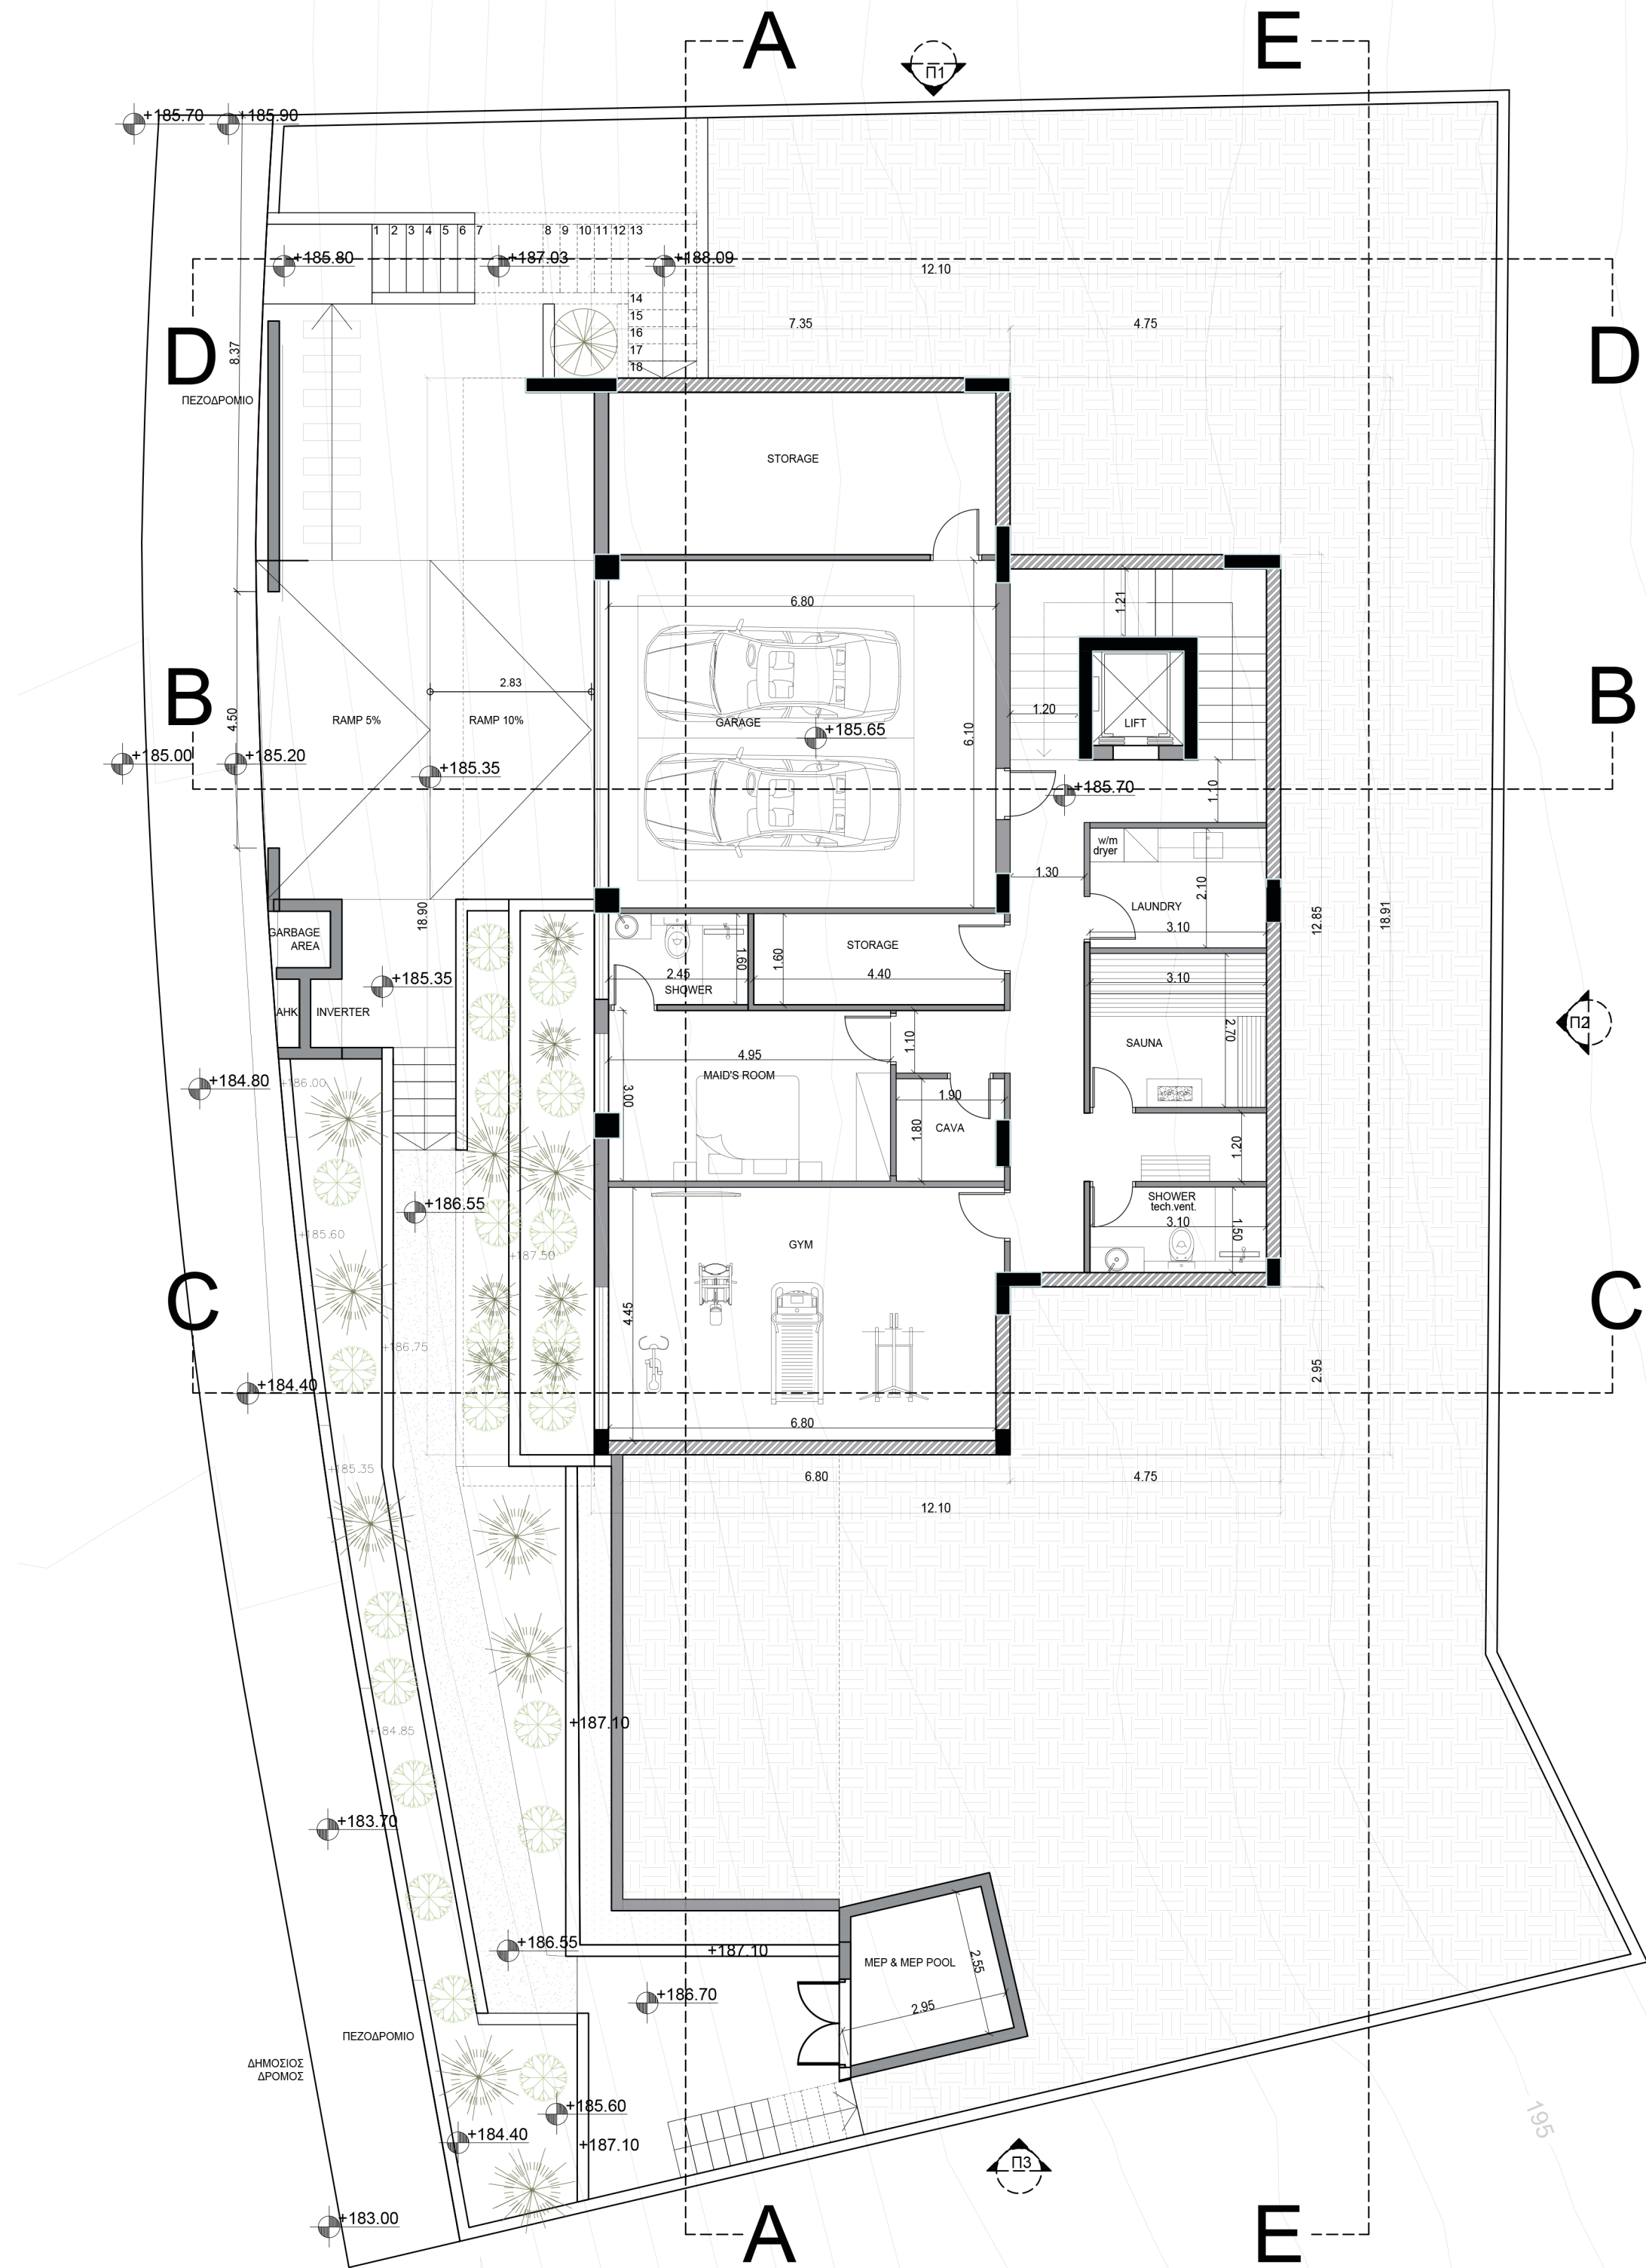


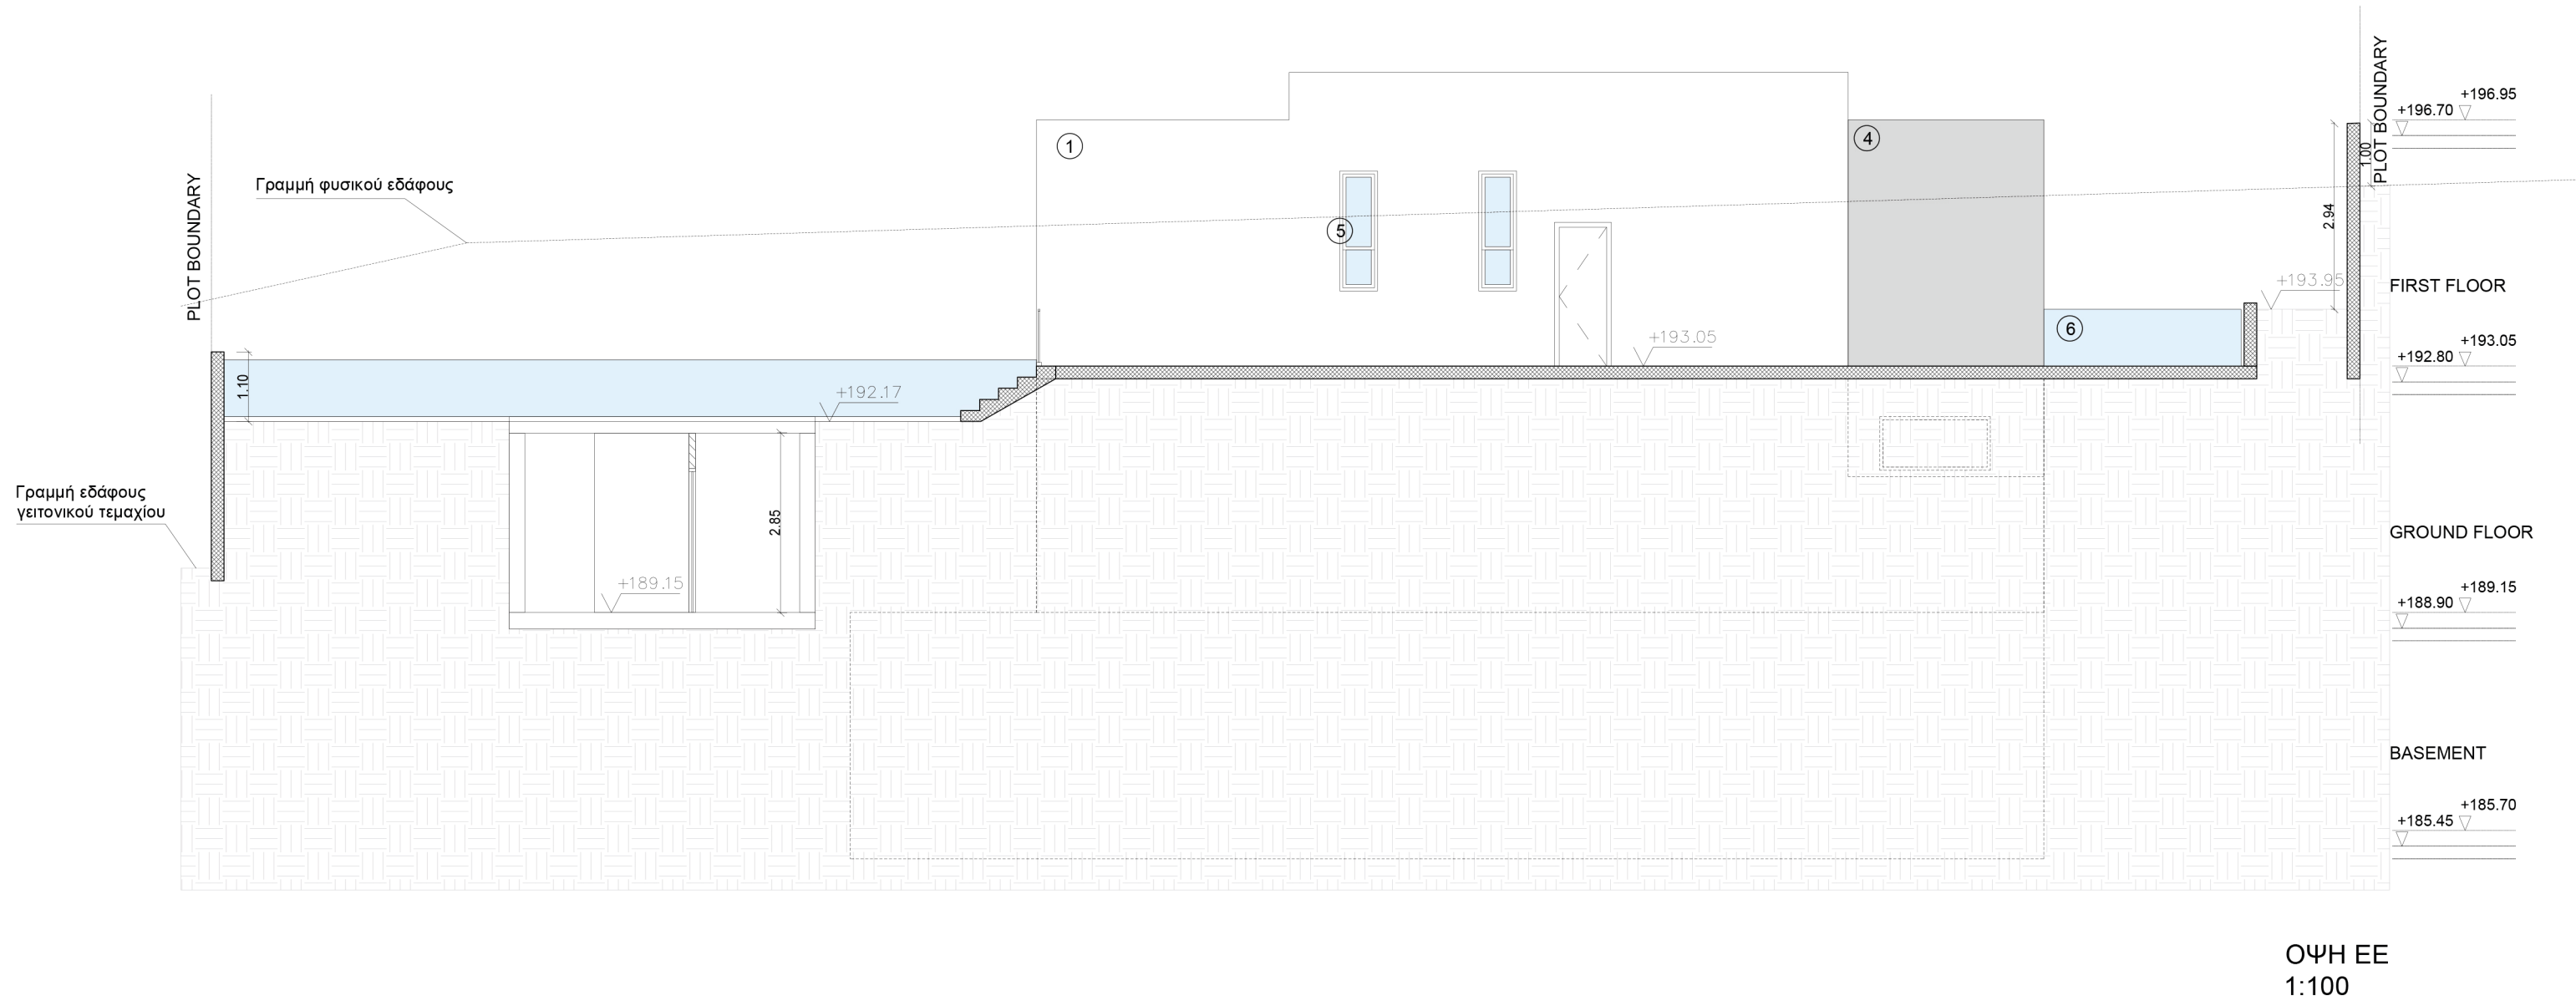



Rev. 1.2


Project: THE VIEW PHASE B - PLOT 5		
Location: LIMASSOL - MESA GEITONIA		
Type : 4 Bedroom Villa	Job No: 1584	
Title: ΚΑΤΟΨΗ ΥΠΟΓΕΙΟΥ	Sheet No A1	Scale 1:100 (cm) @A2

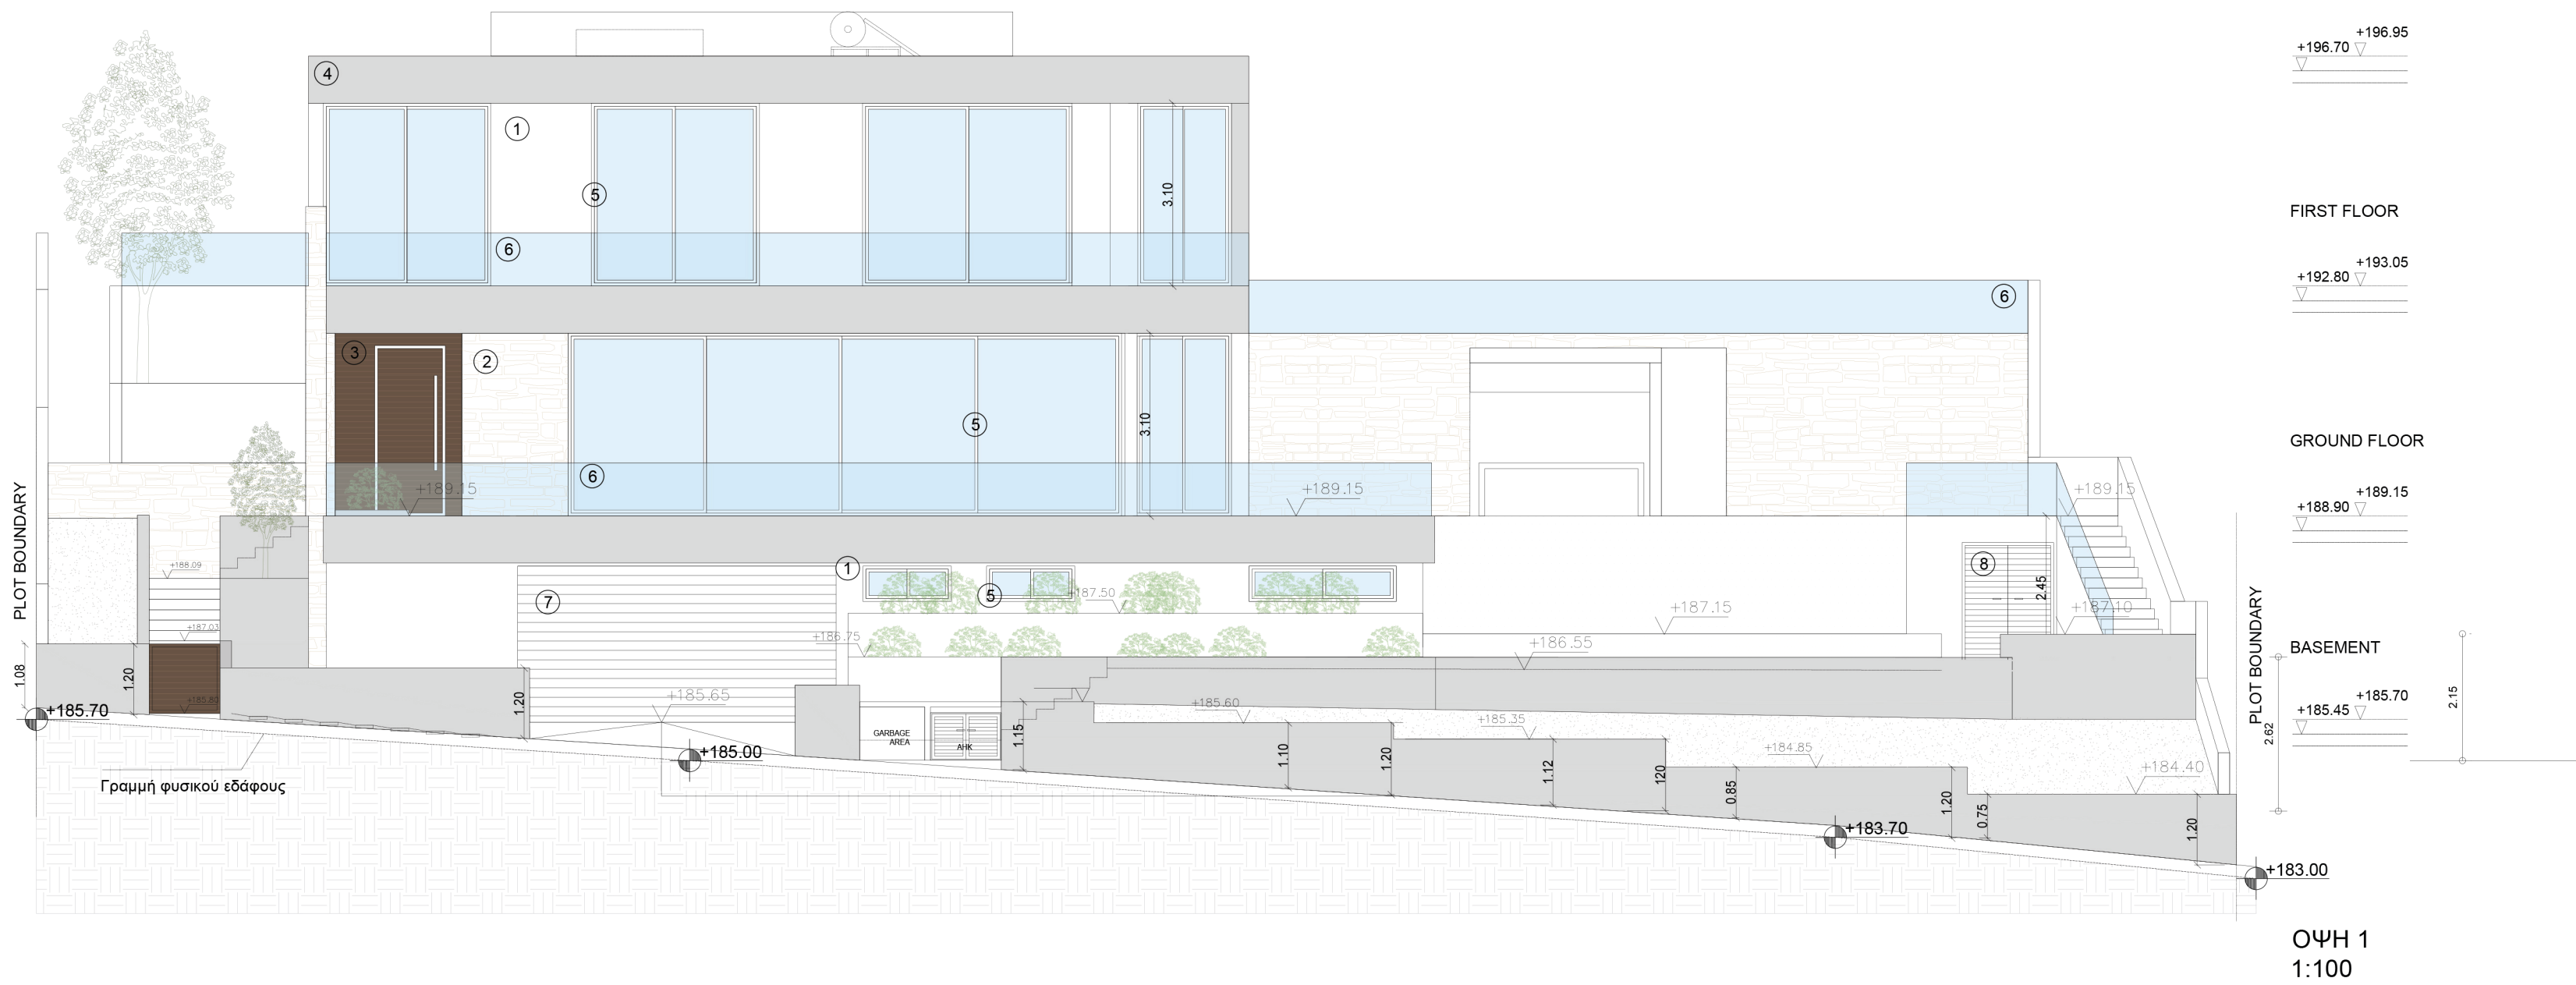

Rev. 1.1

Project: THE VIEW PHASE B - PLOT 5			
Location: LIMASSOL - MESA GEITONIA			
Type : 4 Bedroom Villa			Job No: 1584
Title: ΟΨΕΙΣ	Sheet No A5	Scale 1:100 (cm) ©A2	

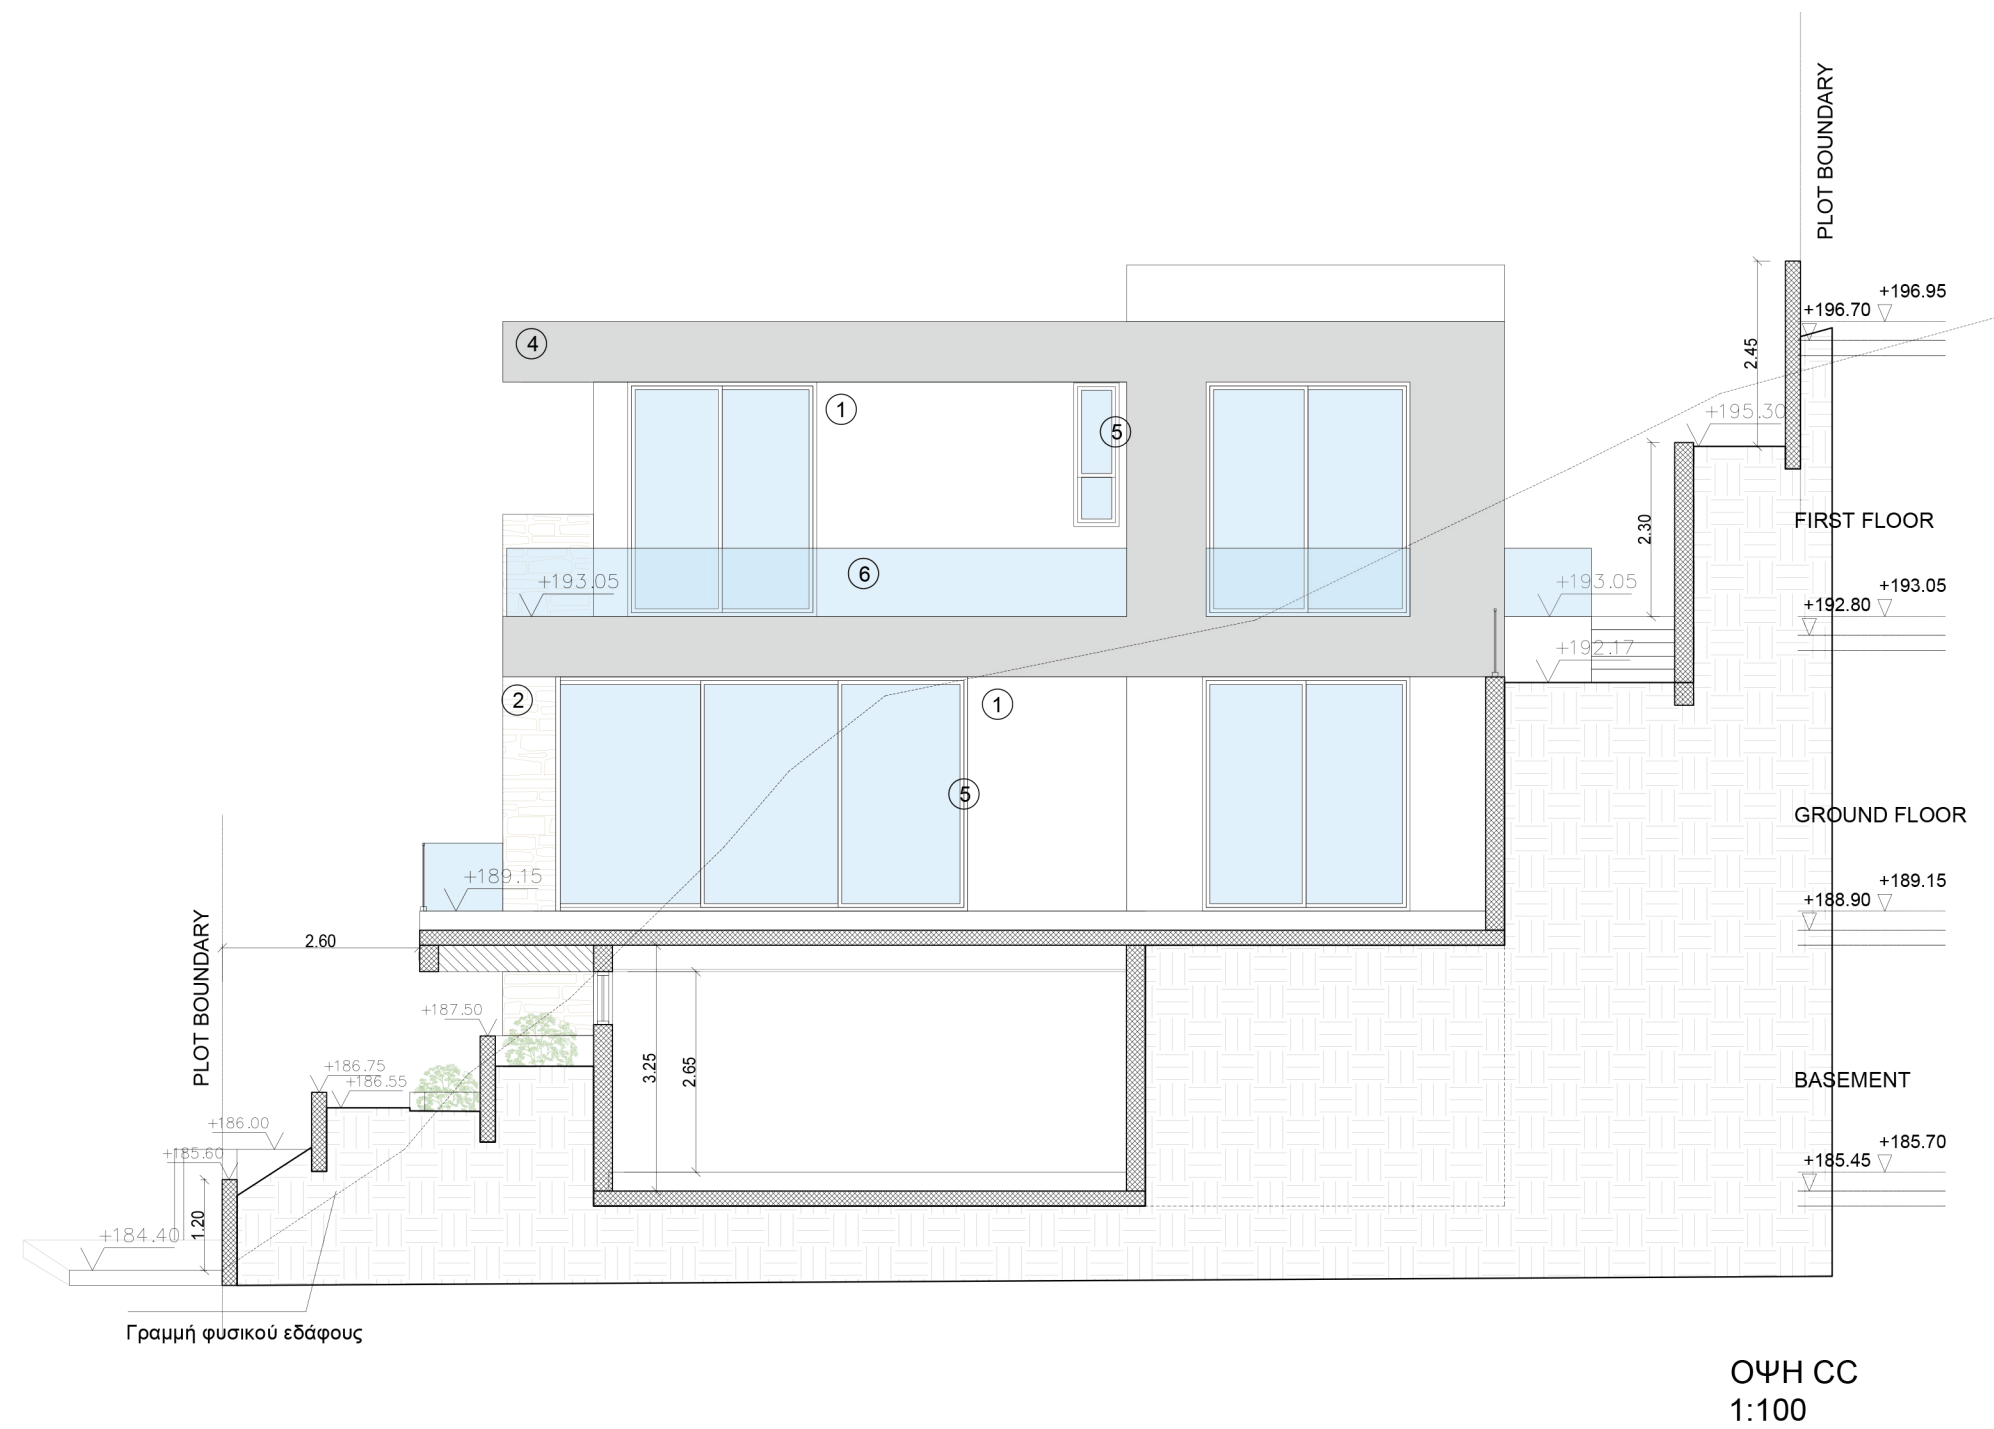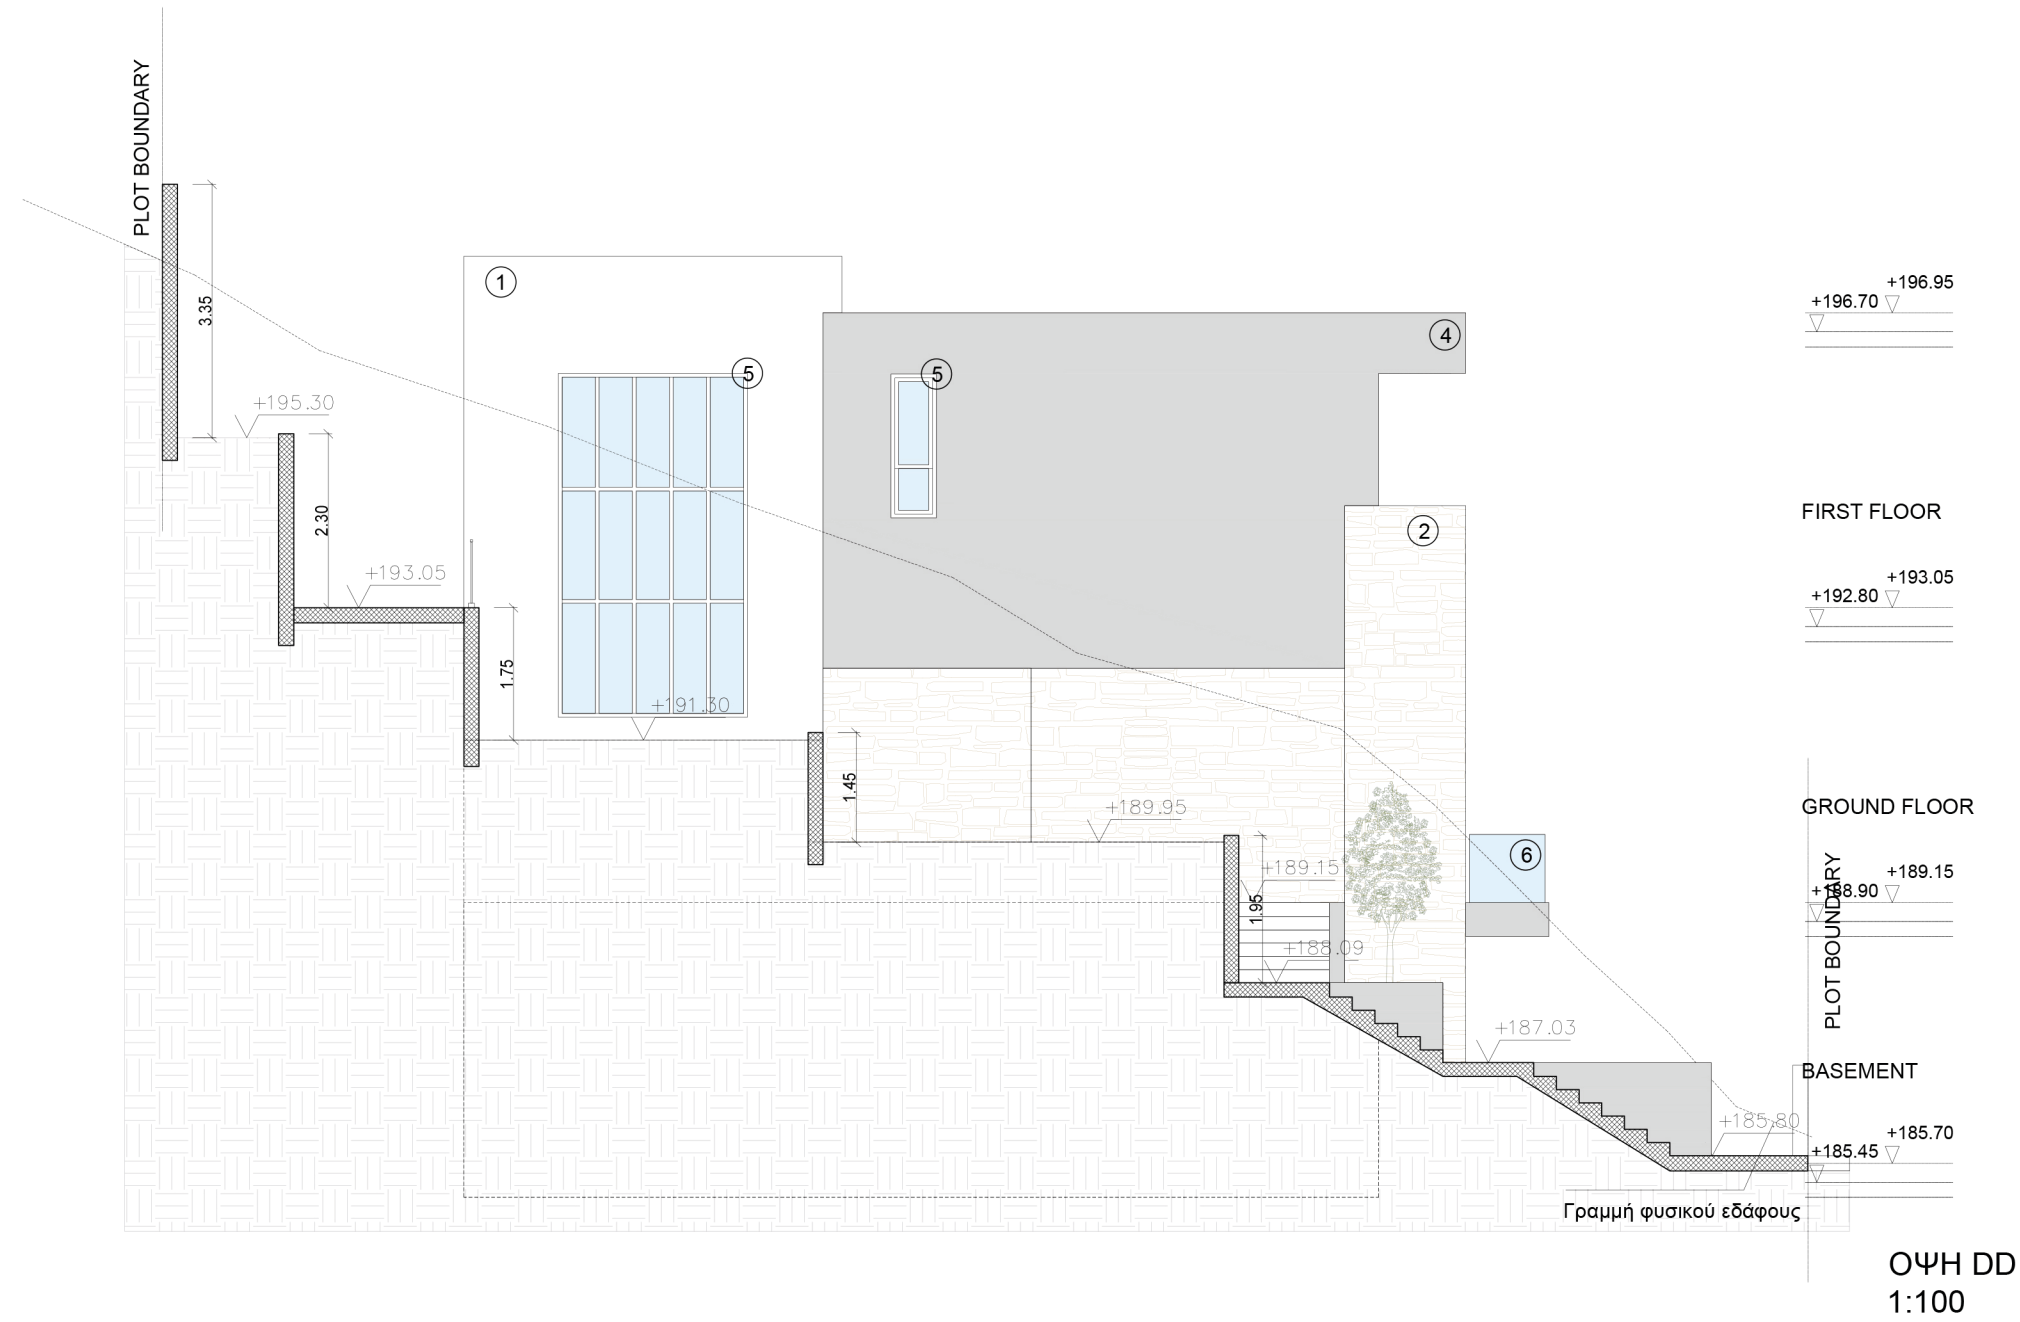


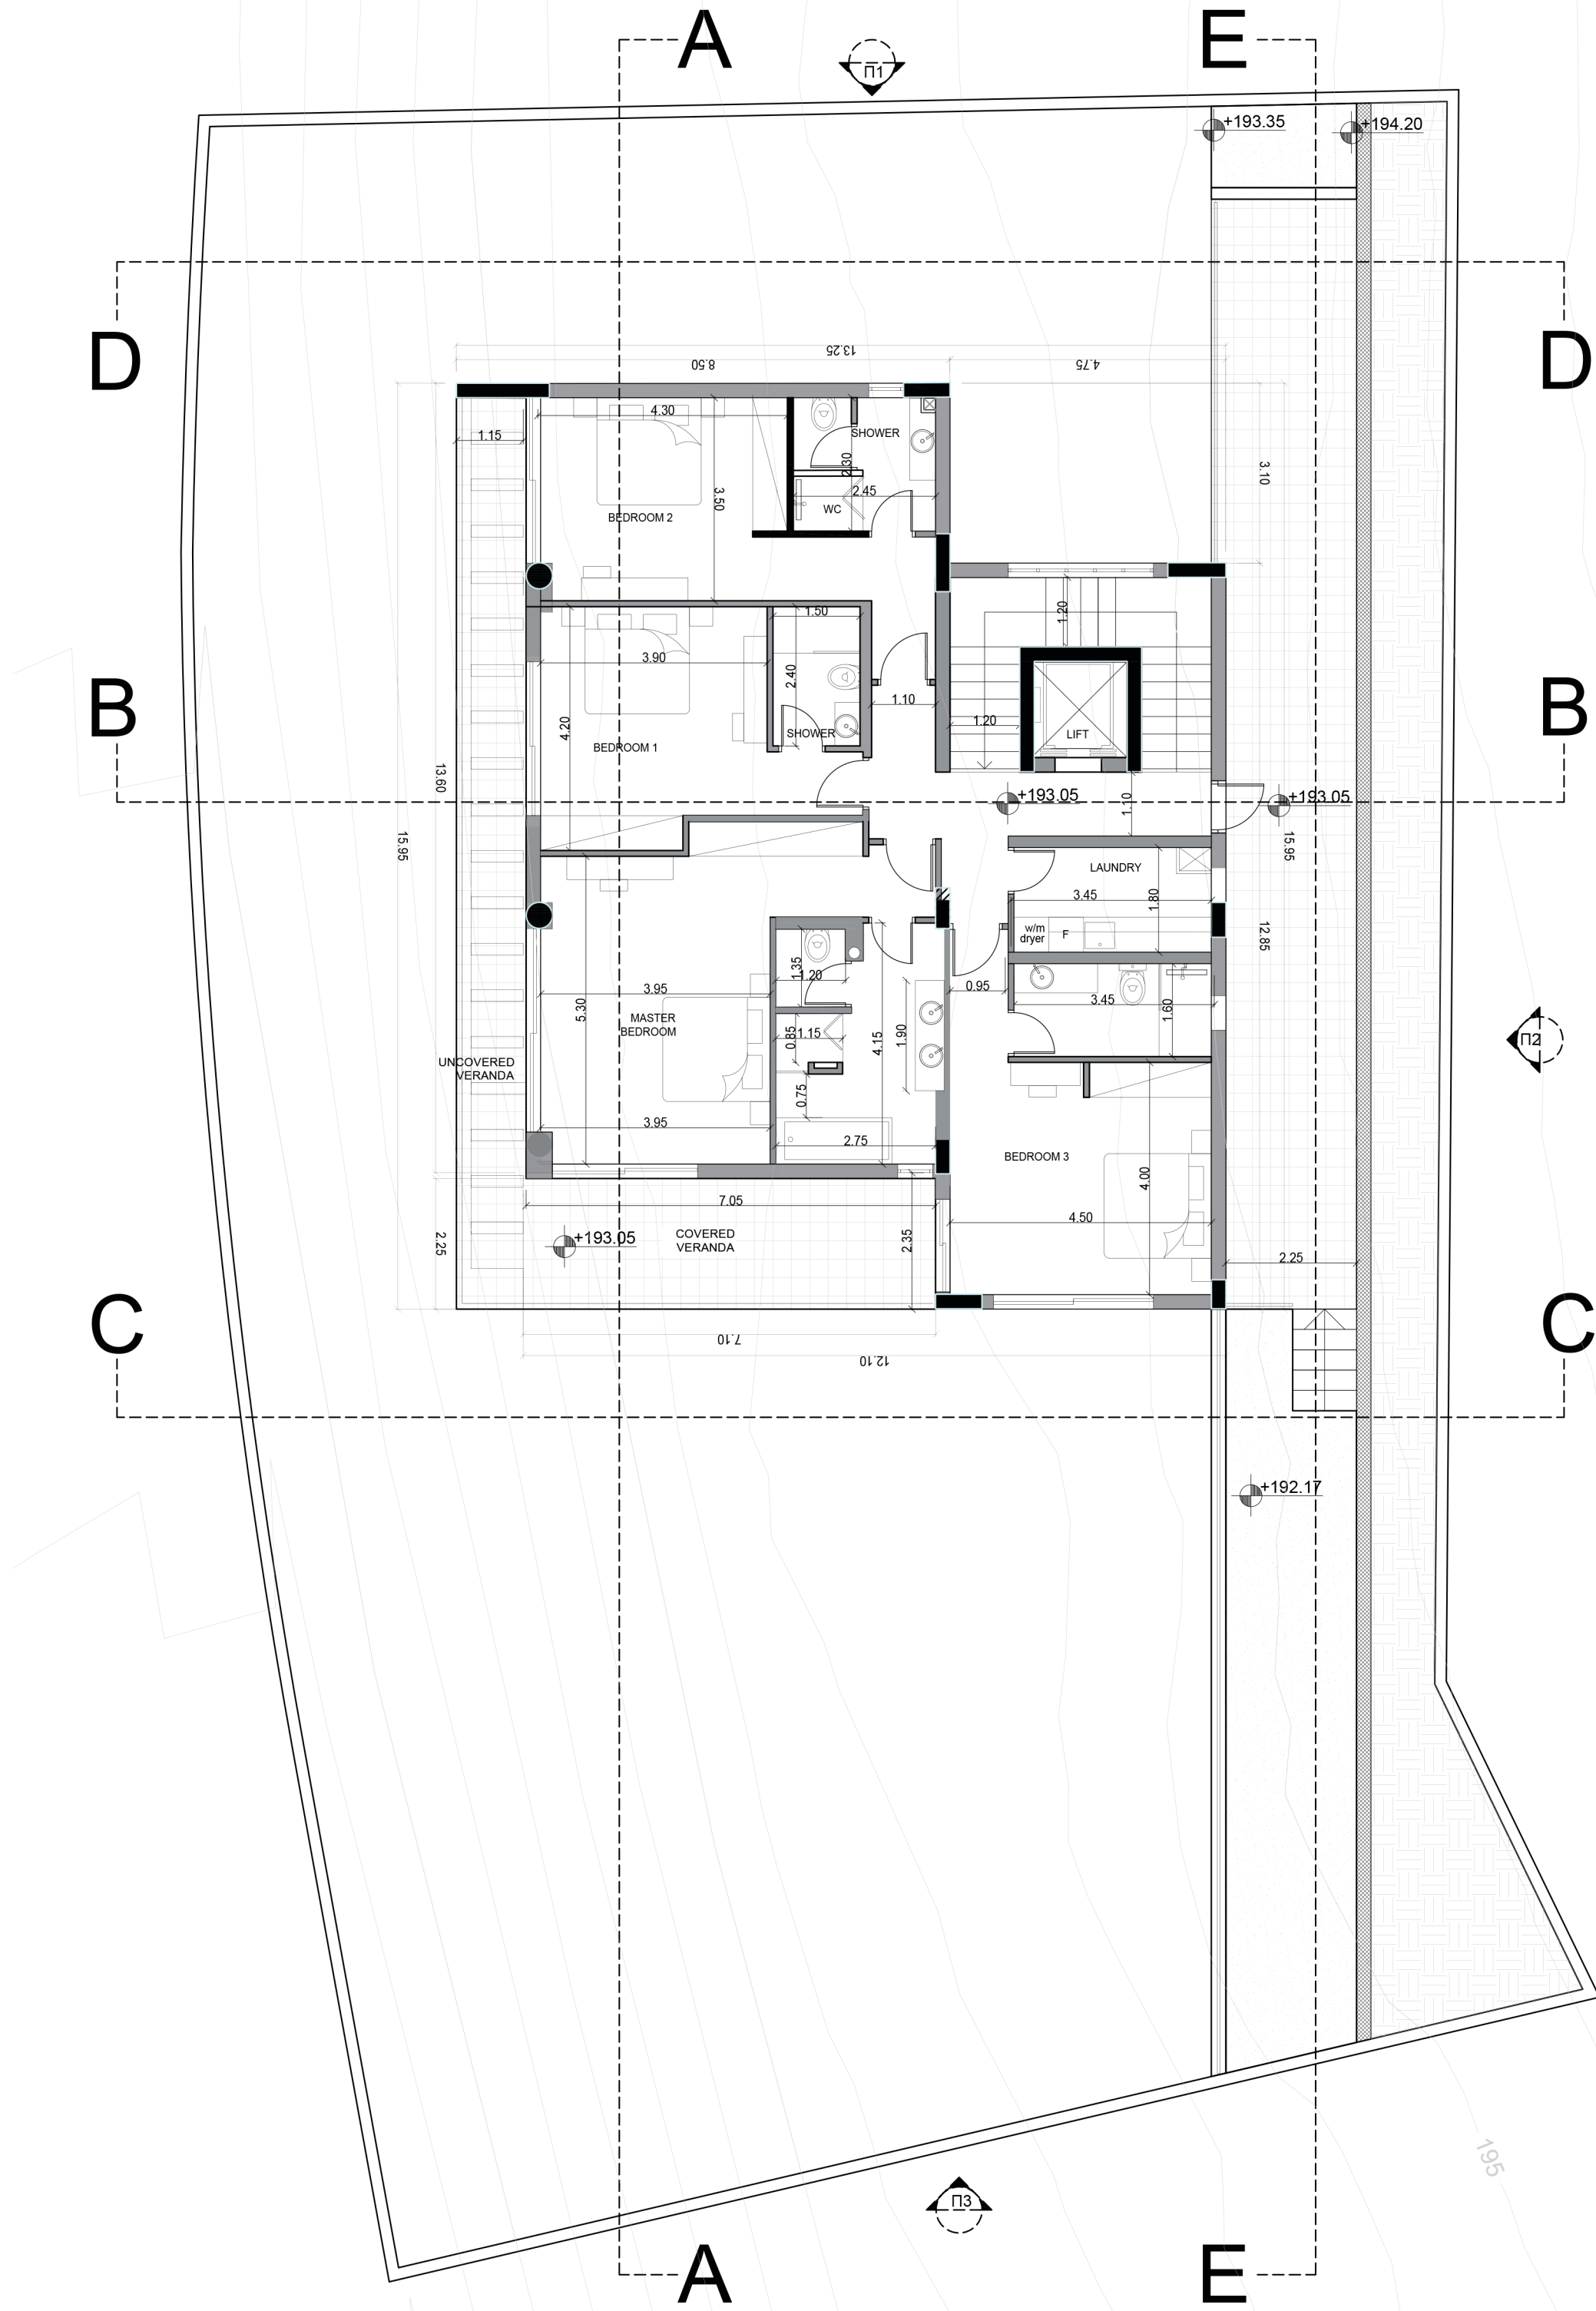


Rev. 1.2

Project: THE VIEW PHASE B - PLOT 5		
Location: LIMASSOL - MESA GEITONIA		
Type : 4 Bedroom Villa	Job No: 1584	
Title: ΚΑΤΟΨΗ ΟΡΟΦΟΥ	Sheet No A3	Scale 1:100 (cm) @A2



Rev. 1.3

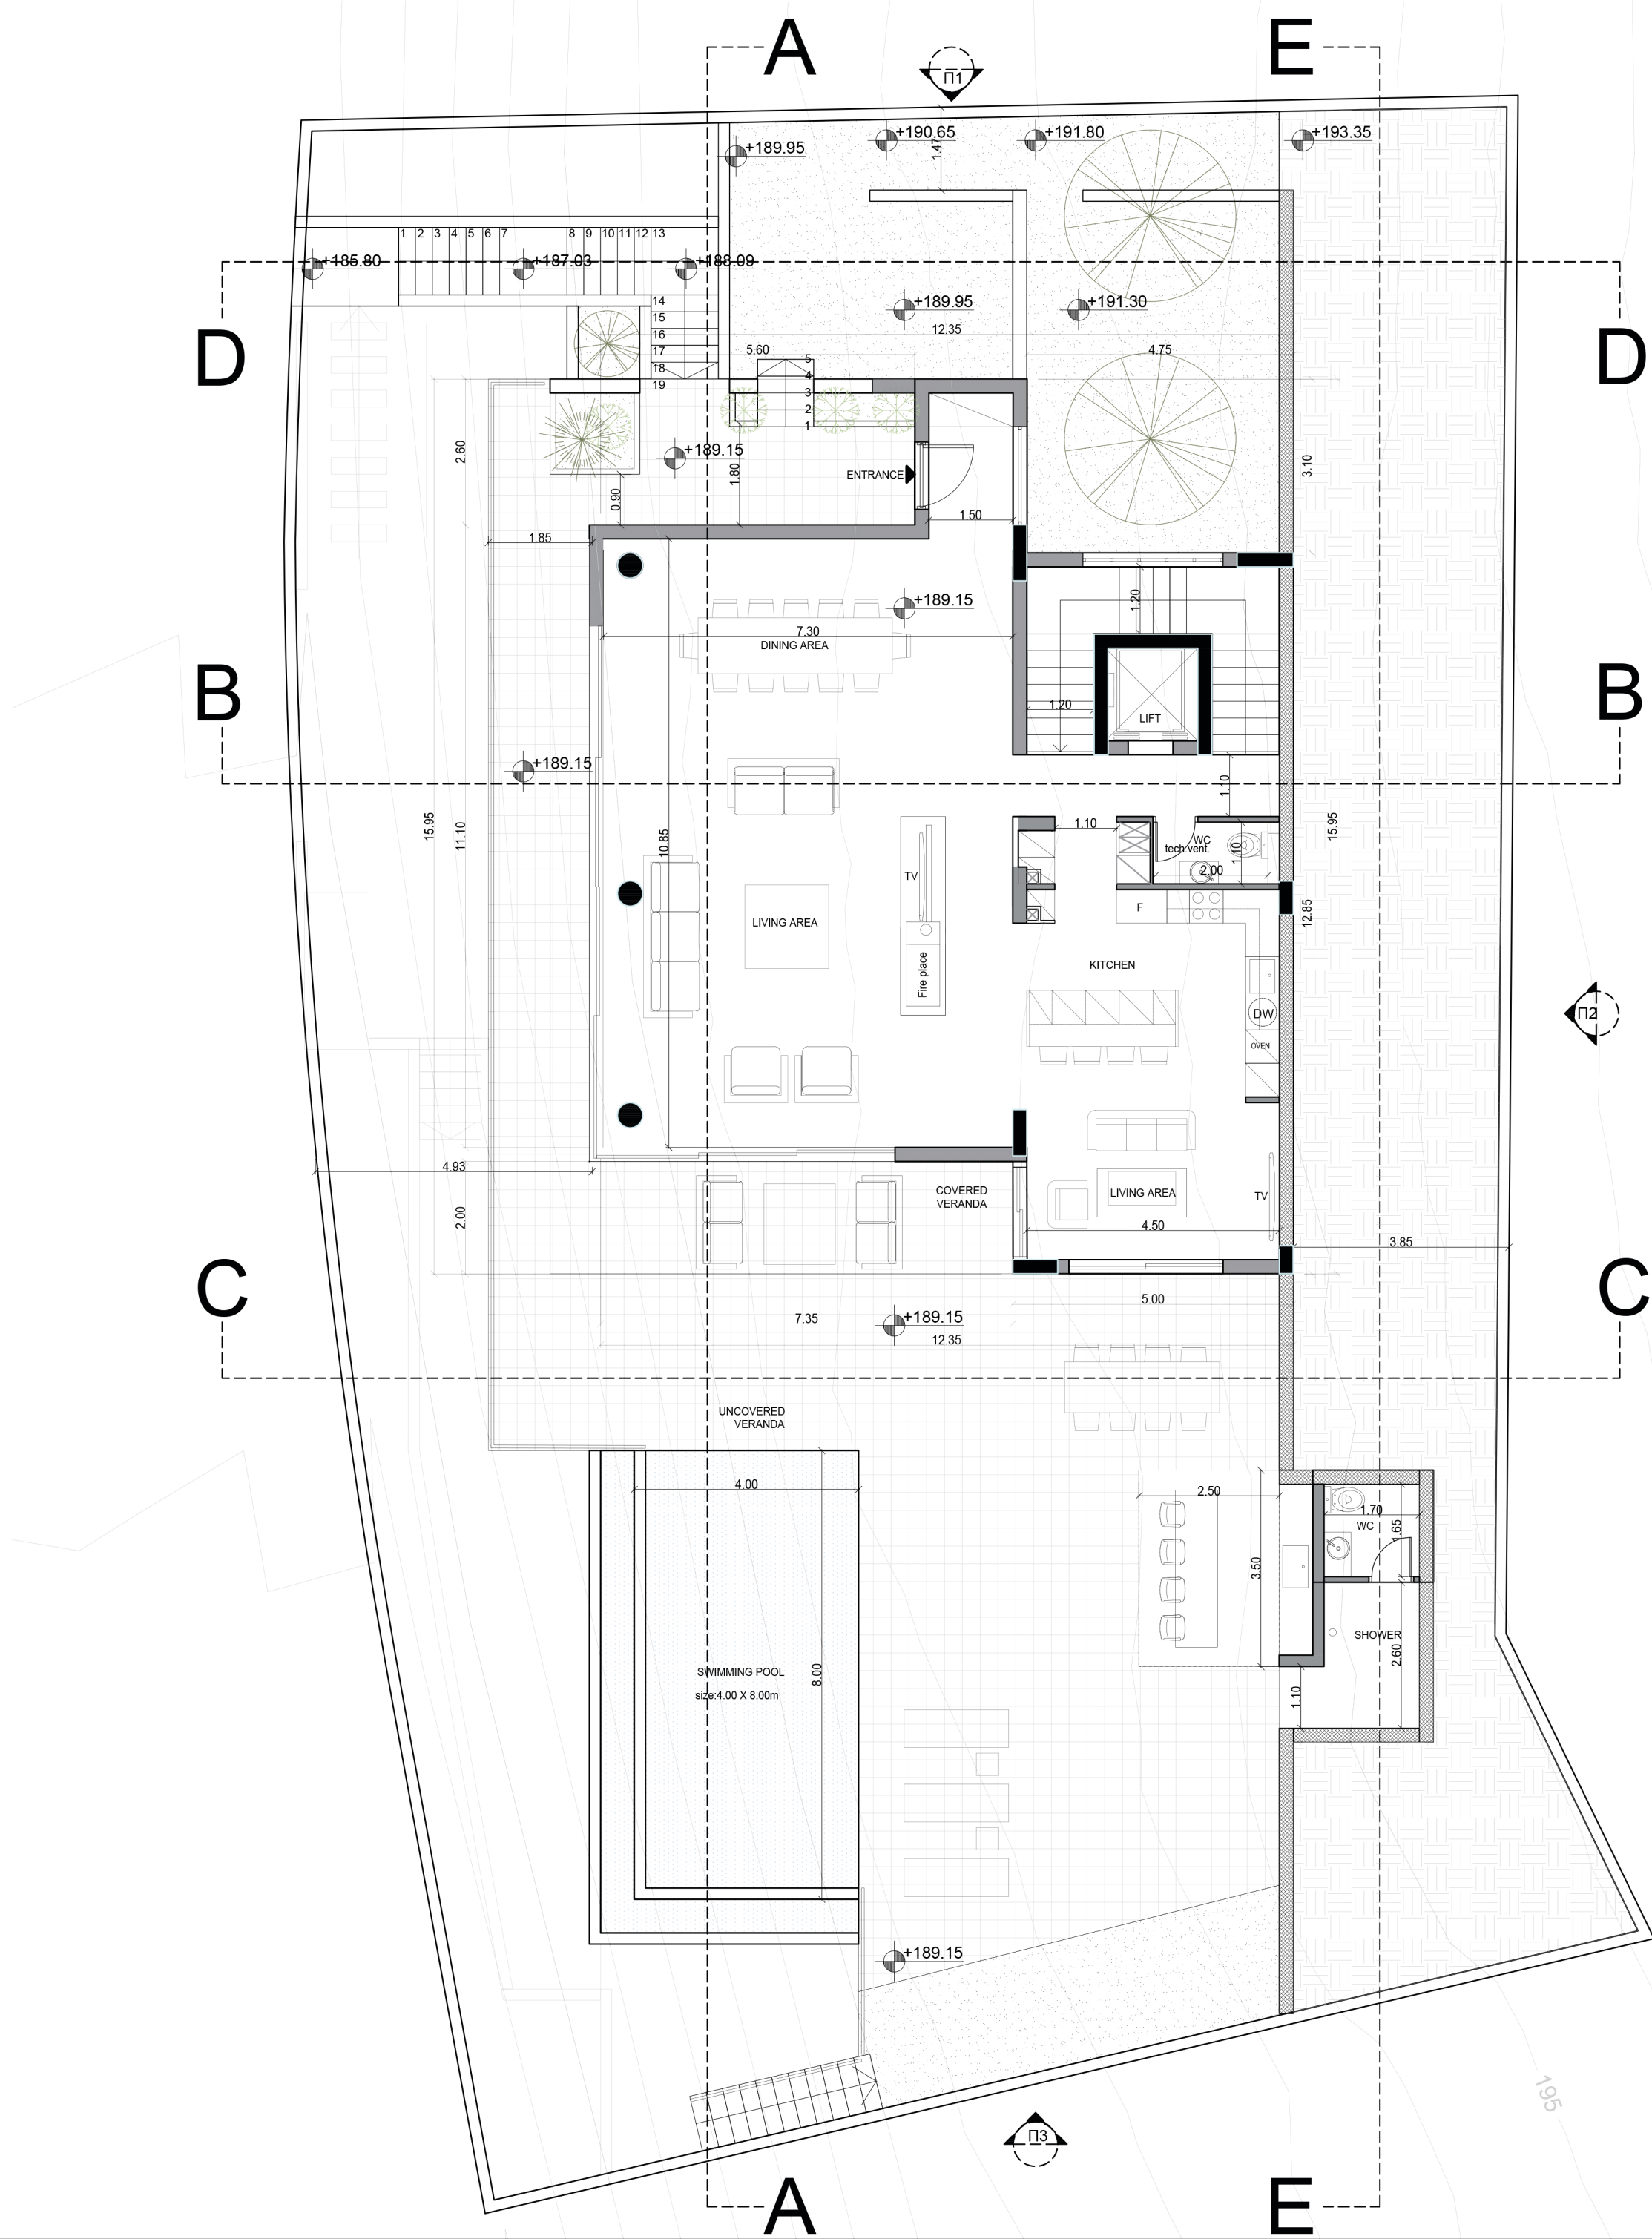

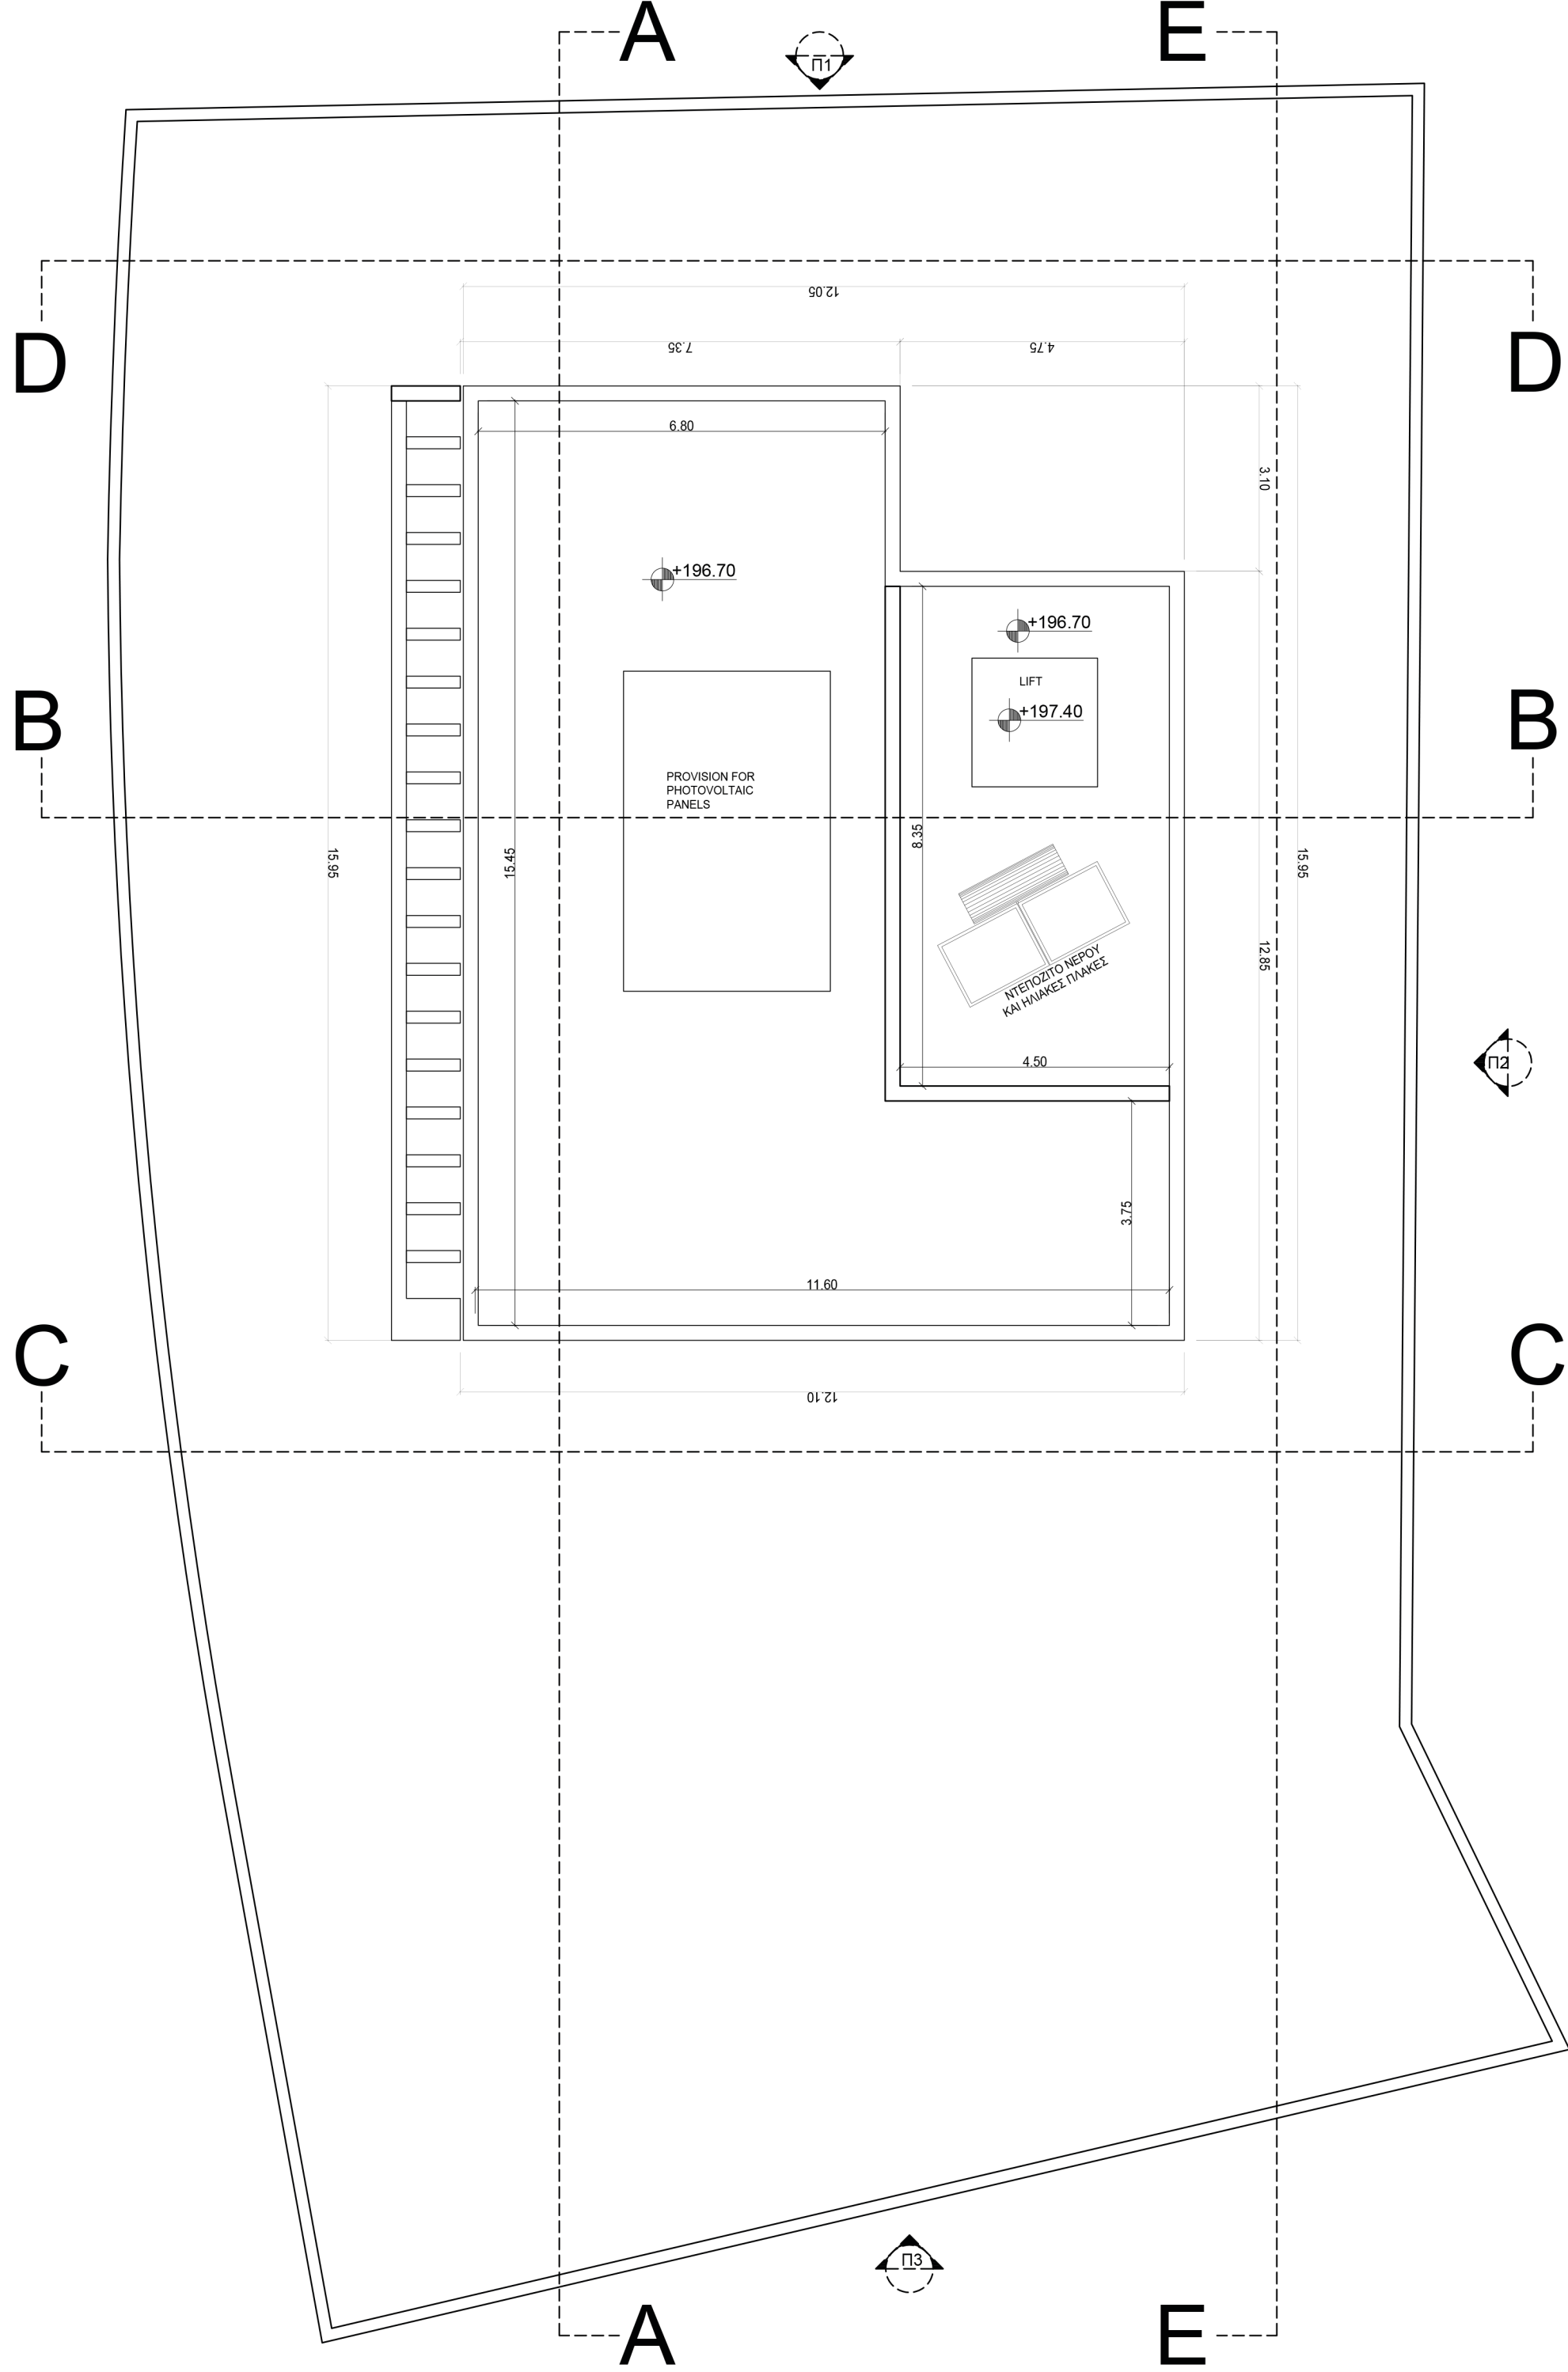

Rev. 1.0

Project: THE VIEW PHASE B - PLOT 5		
Location: LIMASSOL - MESA GEITONIA		
Type : 4 Bedroom Villa	Job No: 1584	
Title: ΚΑΤΟΨΗ ΟΡΟΦΗΣ	Sheet No A4	Scale 1:100 (cm) @A2

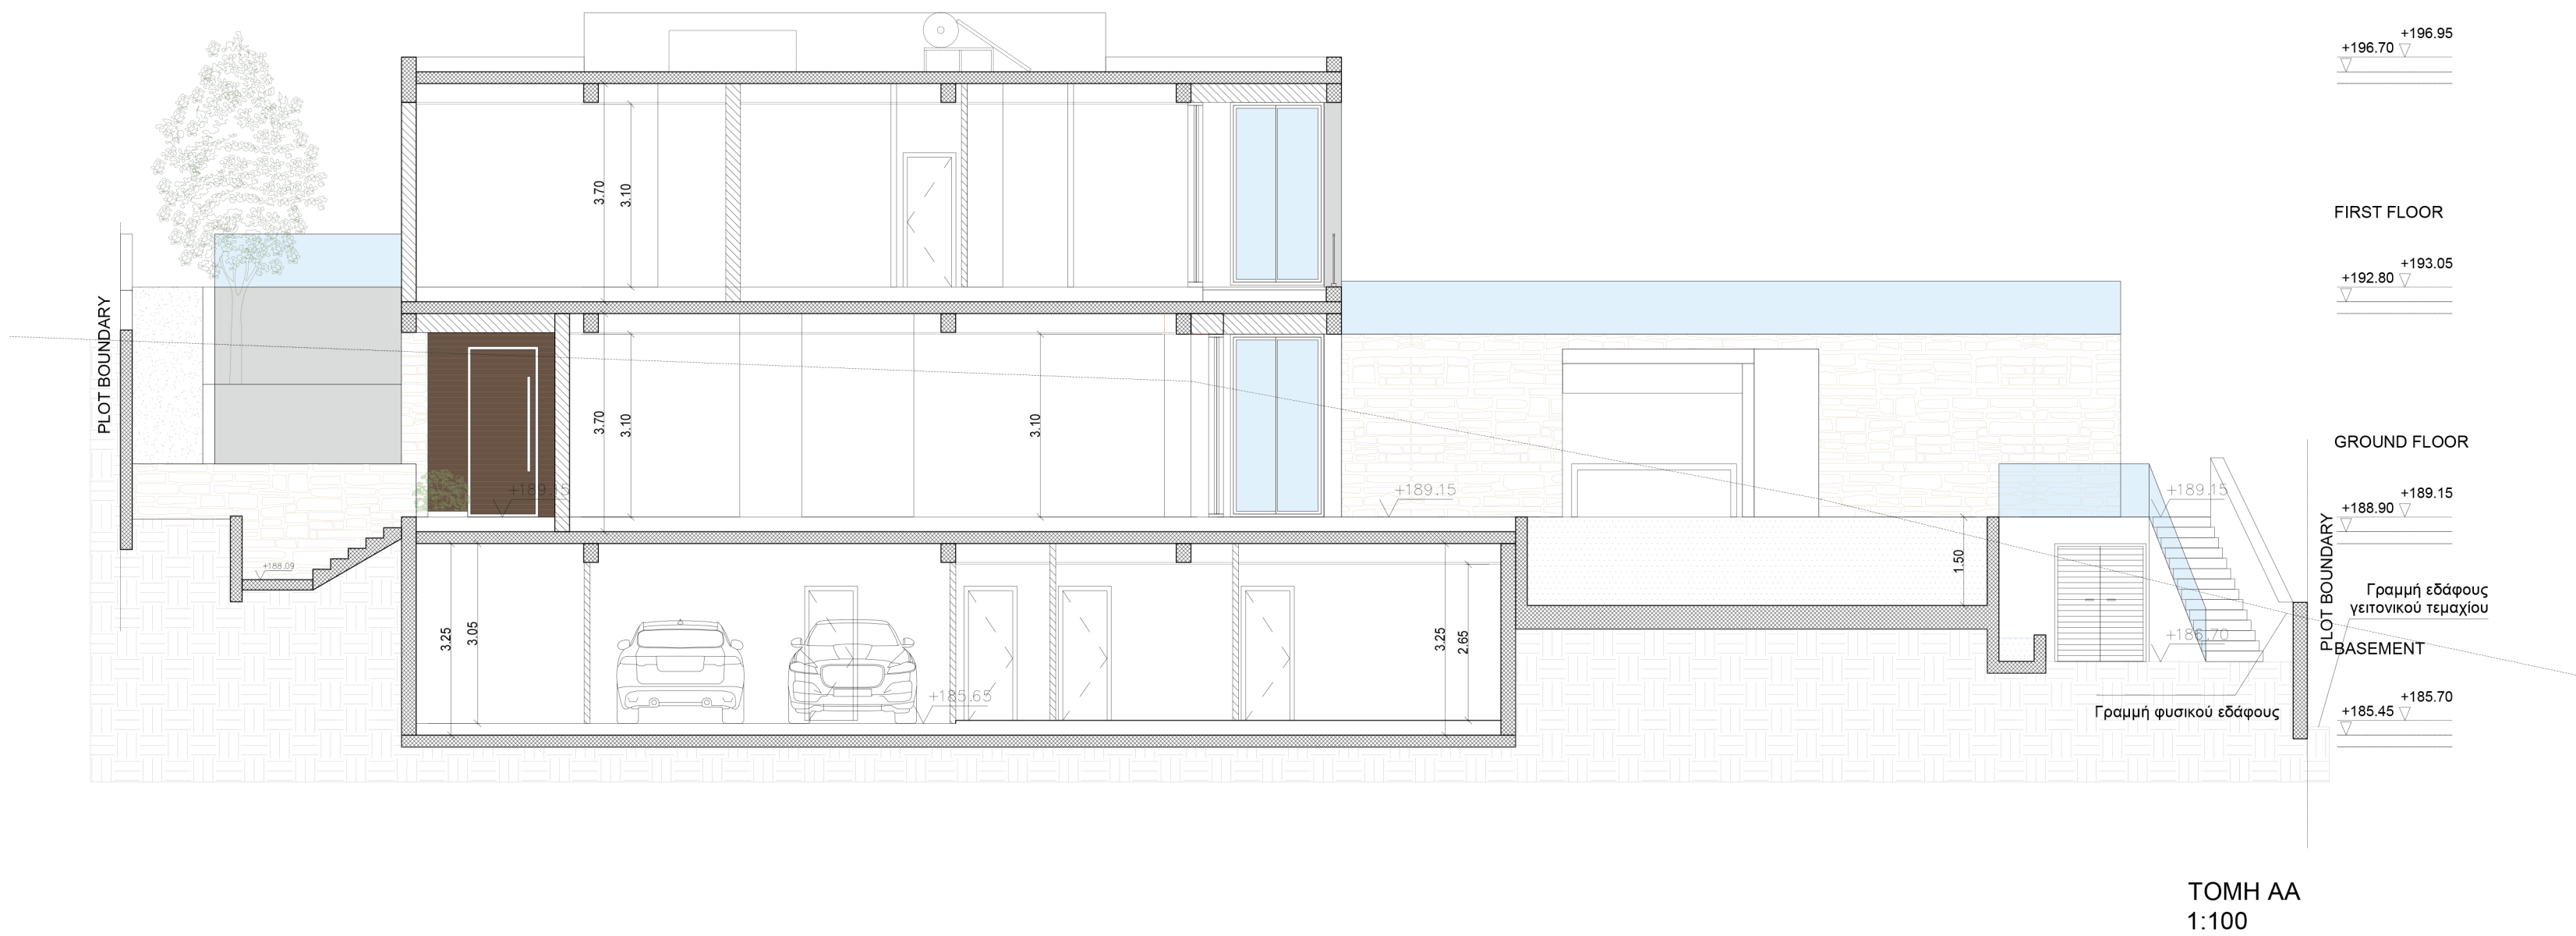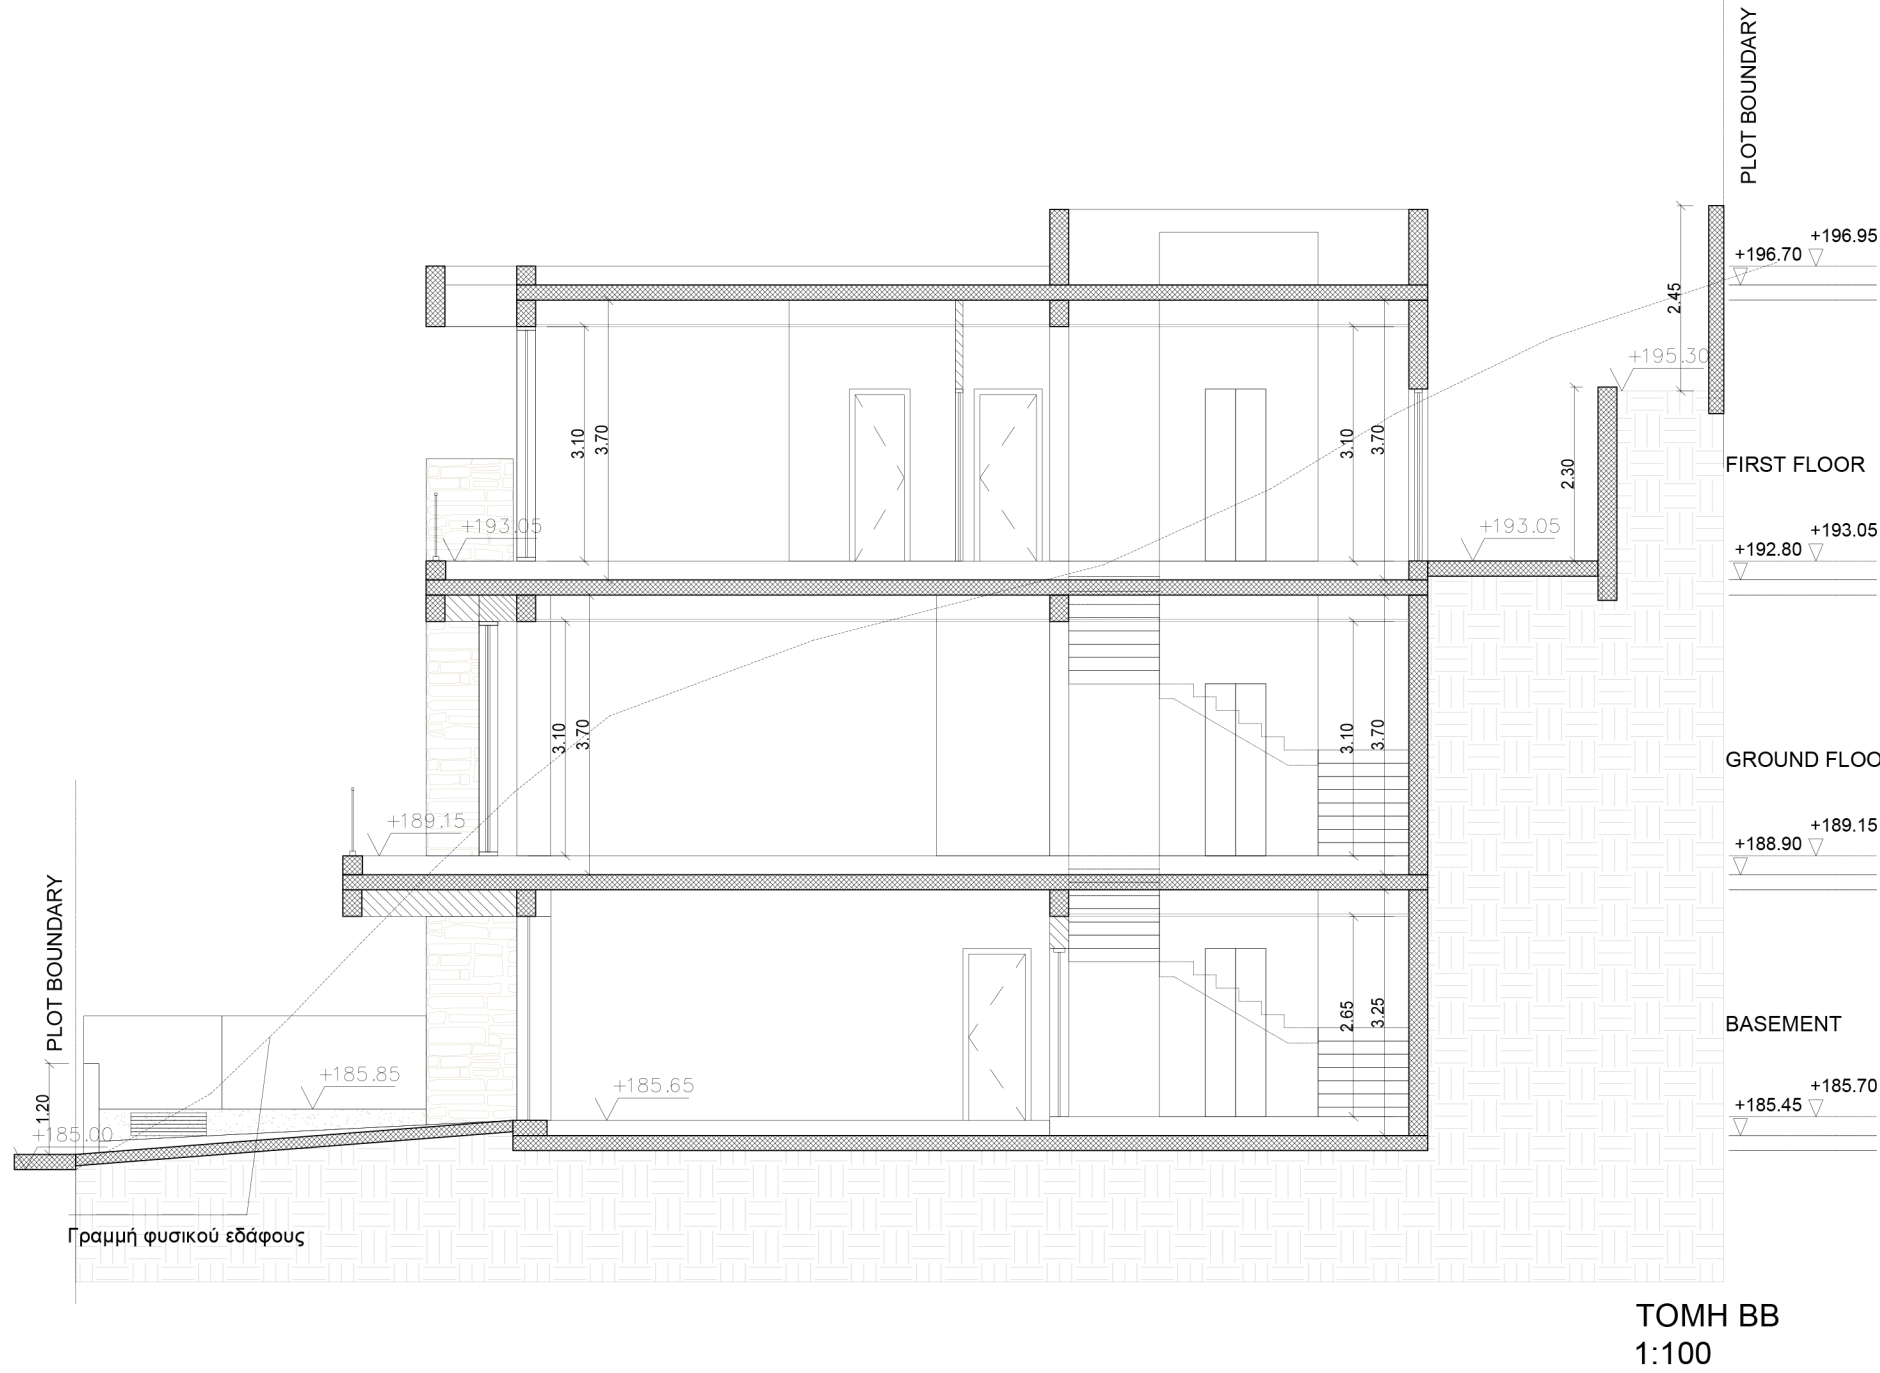

Rev. 1.3

Project: THE VIEW PHASE B - PLOT 5		
Location: LIMASSOL - MESA GEITONIA		
Type : 4 Bedroom Villa	Job No: 1584	
Title: ΤΟΜΕΣ	Sheet No A7	Scale 1:100 (cm) @A2